* SOAKWAY
* HEDGEHOG ACCESS.

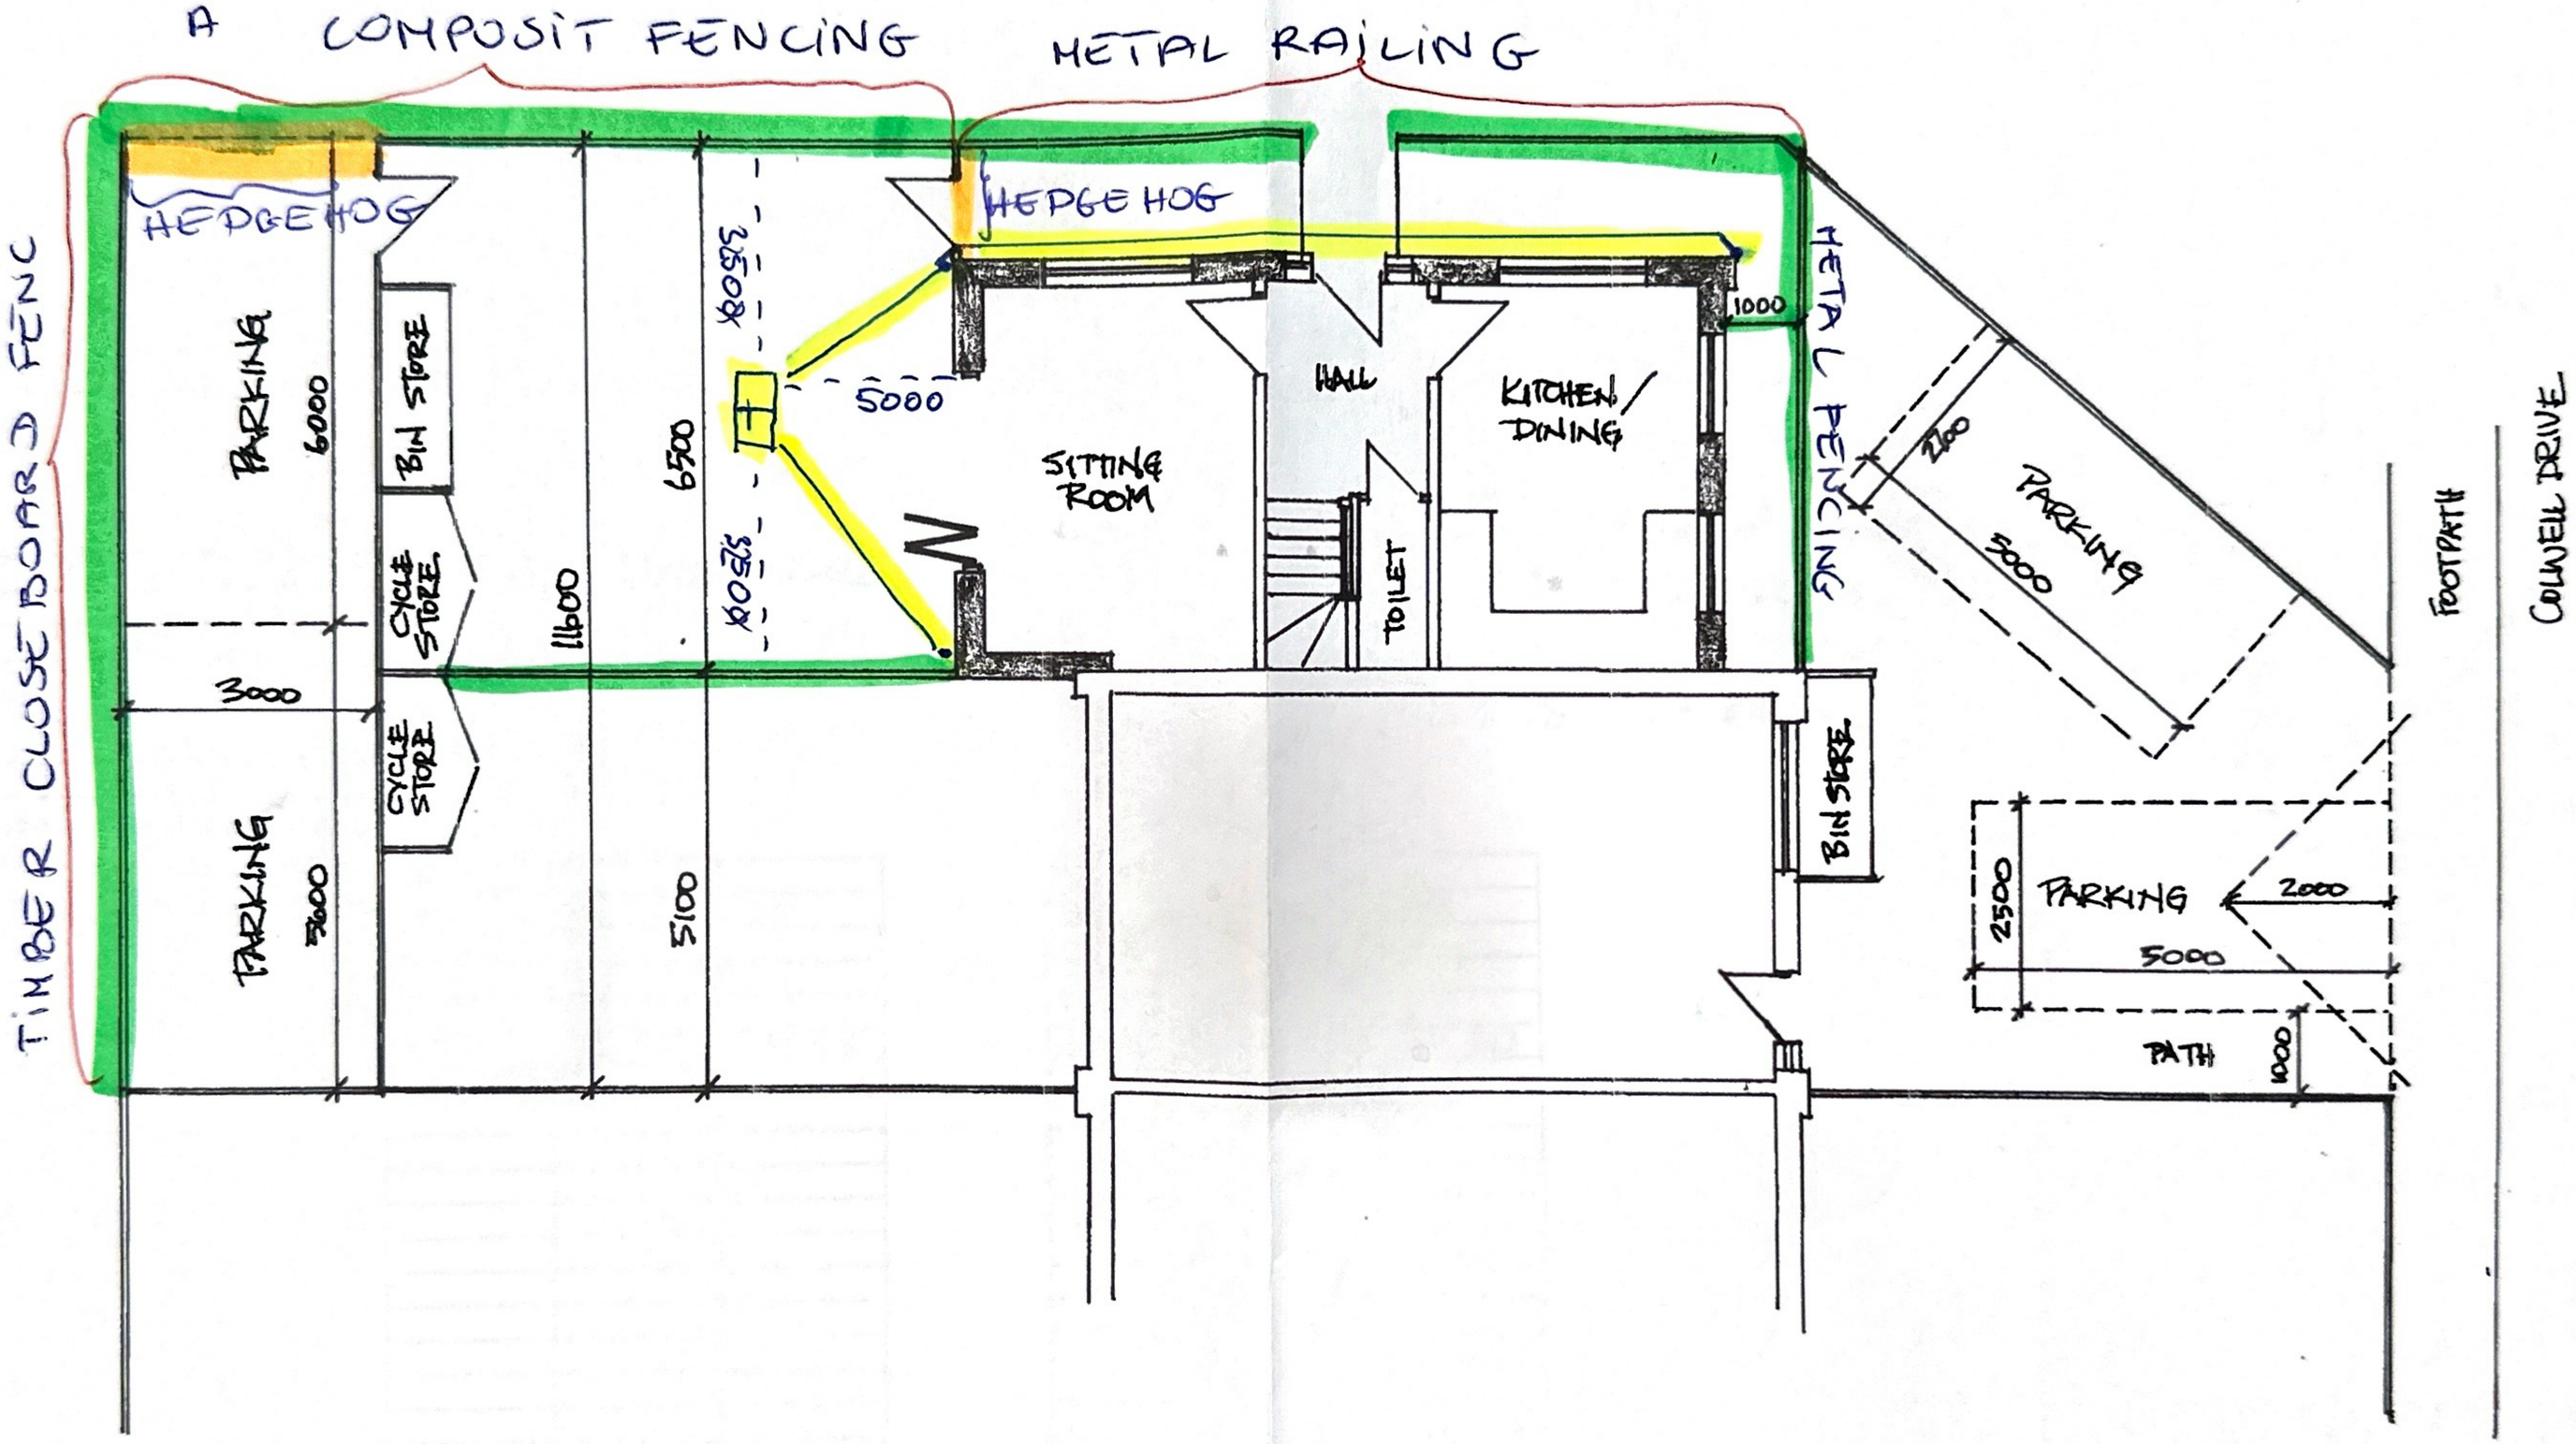

KEITH STRONG
Architectural Design
07920 094449 Keithstrong101@gmail.com

TITLE PROPOSED GROUND FLOOR LAYOUT

SCALE: METERS 0 1 2 3 4 5

DO NOT SCALE

SITE 59 COLWELL DRIVE
WITNEY OXON OX28 5NJ
CLIENT MR. K. SROKA
SCALE 1:100 @ A3 DATE MARCH 2021
DRAWING No. KSA/1173/PL/03 Rev.