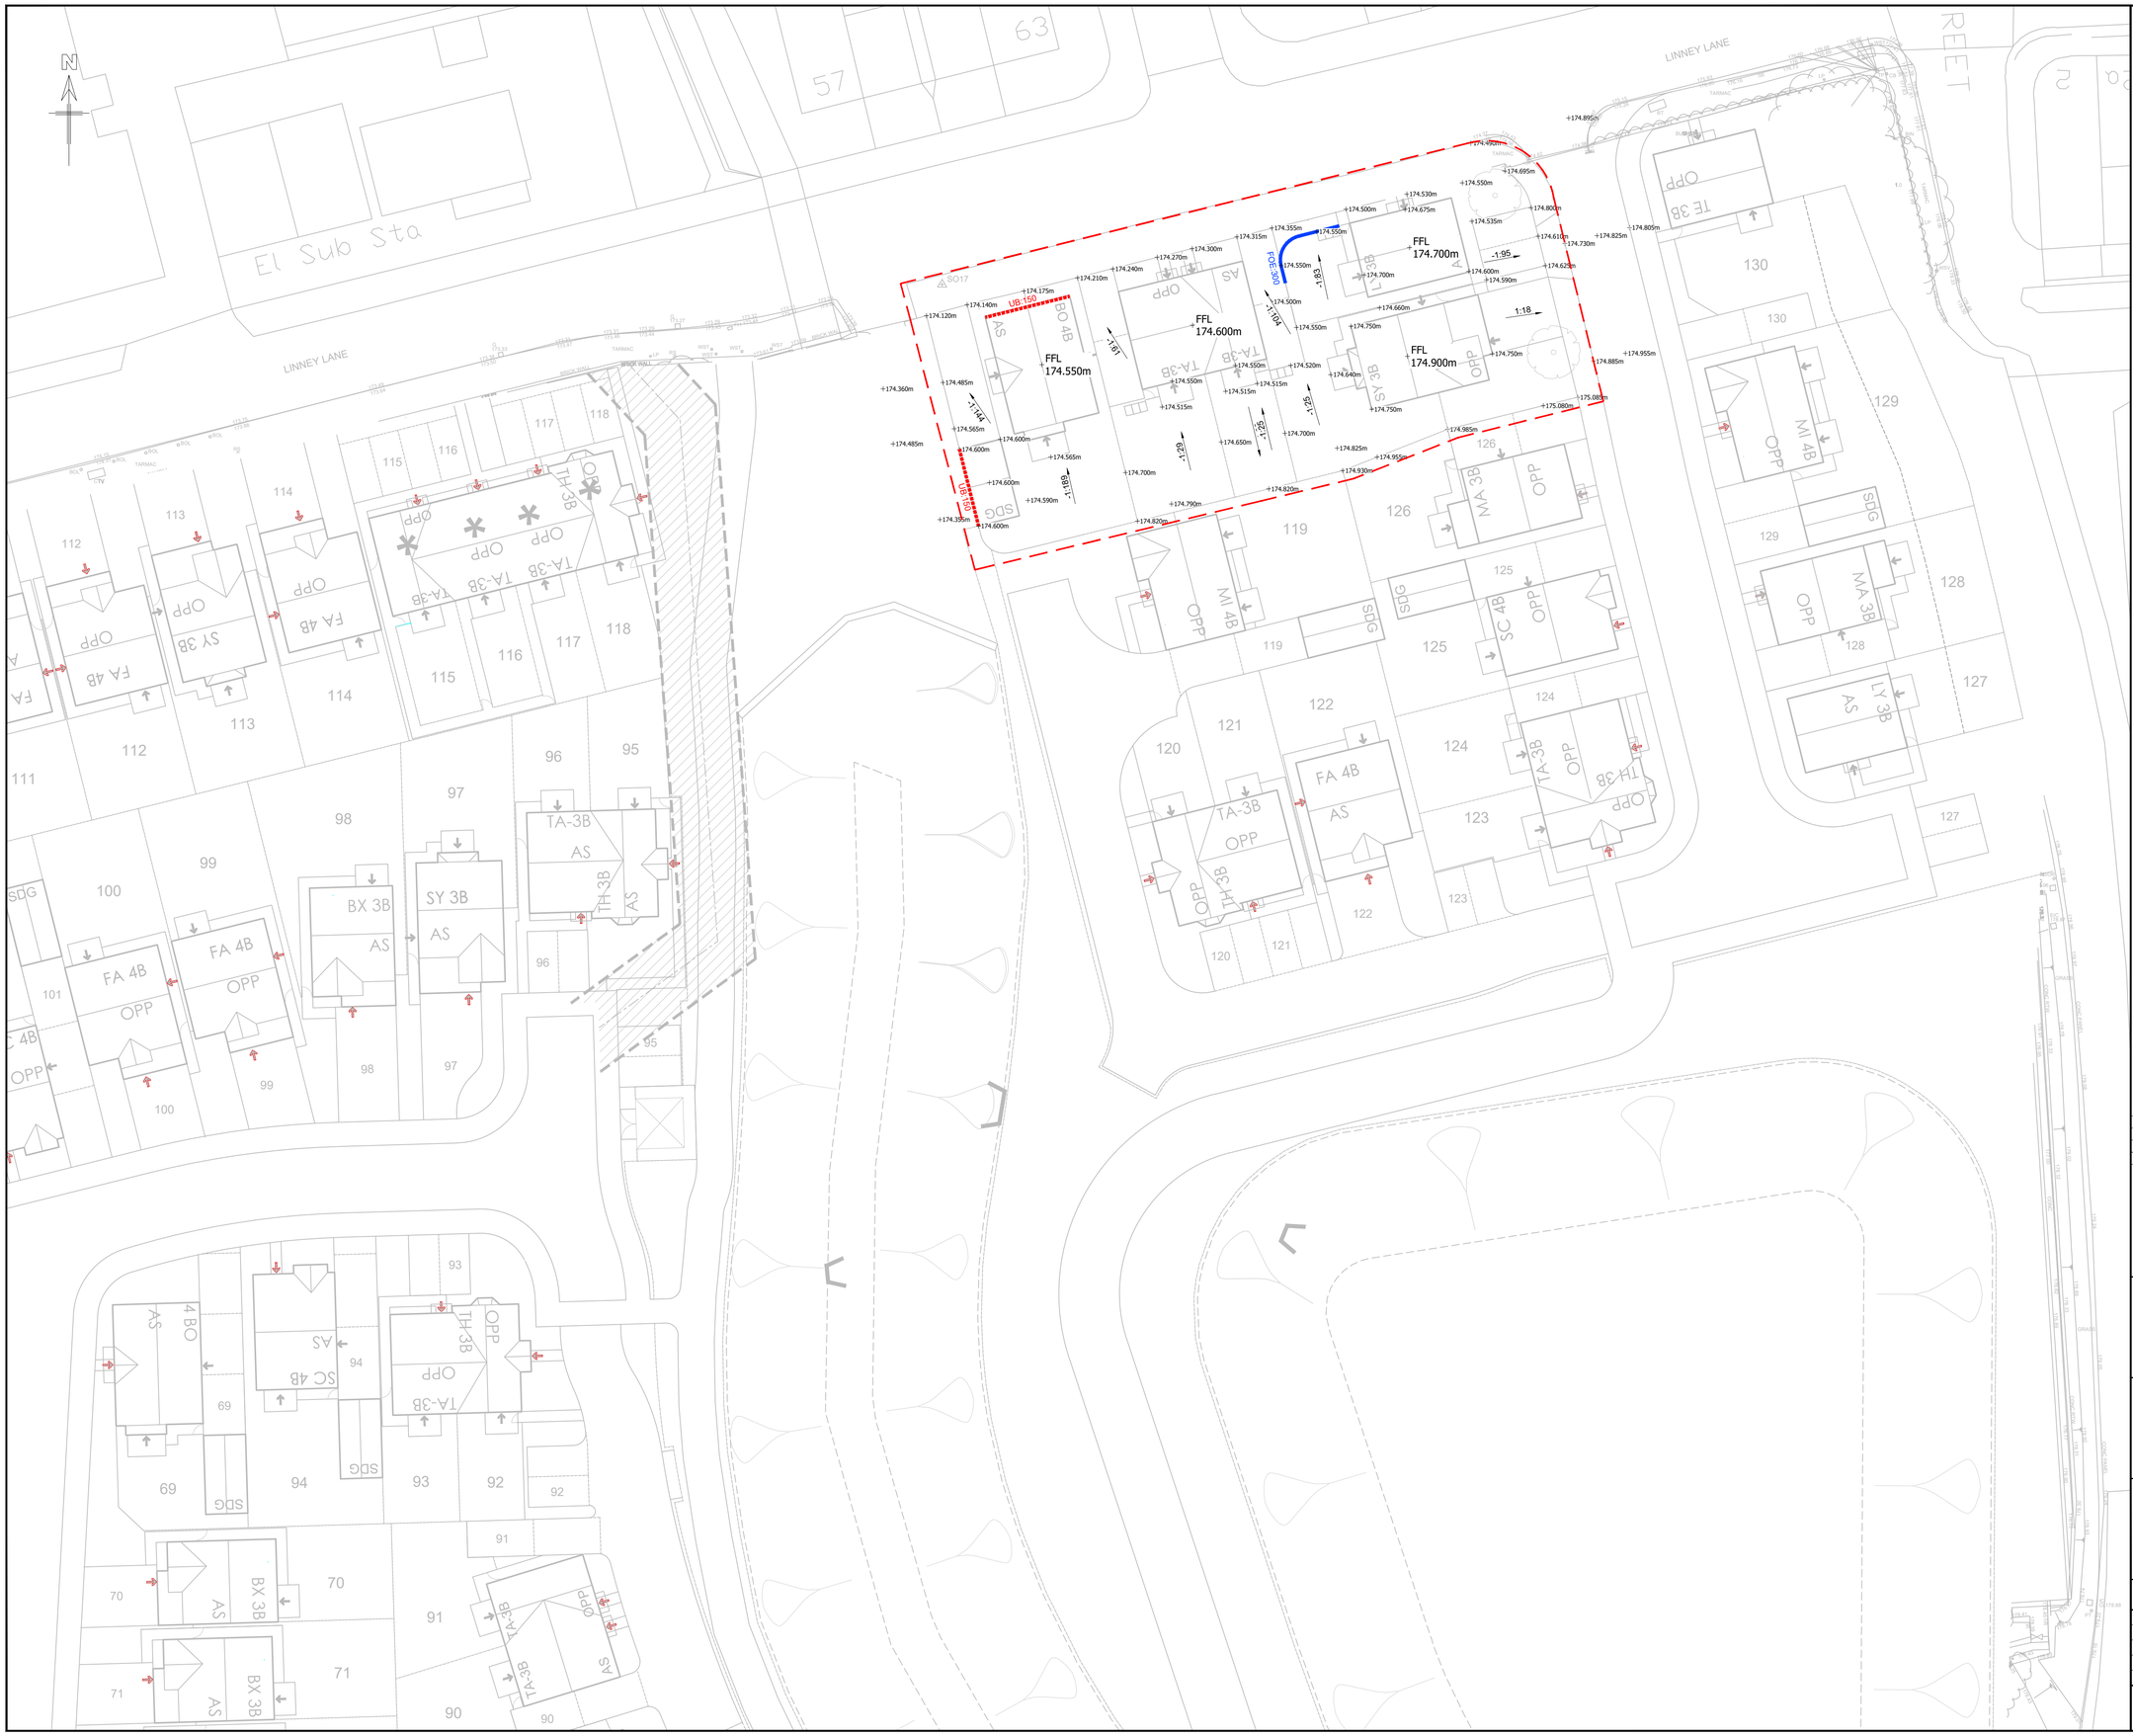

GENERAL NOTES

G1. DO NOT SCALE THIS DRAWING.

G2. ANY DIMENSIONAL DISCREPANCIES SHOULD BE NOTIFIED TO THE ENGINEER IMMEDIATELY.

G3. ALL DIMENSIONS ARE IN MILLIMETRES - (mm)
ALL LEVELS ARE IN METRES - (m) AND ARE ABOVE ORDNANCE DATUM AT NEWLYN, CORNWALL UNLESS NOTED OTHERWISE.

G4. NORTH SHOWN INDICATIVE ONLY

G5. THIS DRAWING IS TO BE READ IN CONJUNCTION WITH ALL RELEVANT; SPECIFICATIONS; DRAWINGS; DETAILS AND OTHER DESIGN INFORMATION.

G6. ALL DRAWINGS AND WRITTEN MATERIAL CONTAINED WITHIN, CONSTITUTE ORIGINAL AND UNPUBLISHED WORK OF THE ENGINEER AND MAY NOT BE DUPLICATED, USED, REPRODUCED OR DISCLOSED WITHOUT WRITTEN CONSENT OR EXPRESS PERMISSION FROM THE ENGINEER.

G7. ALL INFORMATION CONTAINED IN THIS DOCUMENT IS COPYRIGHT ©

G8. WHERE THE CONTRACTOR UNDERTAKES OR ENGAGES A THIRD PARTY TO UNDERTAKE TEMPORARY WORKS DESIGN, OR VARIES THE PELL FRISCHMANN DESIGN IN ANY WAY, THEN THE CONTRACTOR WILL TAKE FULL RESPONSIBILITY AND LIABILITY FOR ALL DESIGN ASPECTS, INCLUDING A DESIGN RISK ASSESSMENT. THE CONTRACTOR SHALL INFORM PELL FRISCHMANN OF ANY PROPOSED VARIANCES TO THE DESIGN.

G9. THIS DRAWING REFERENCES APD PLANNING LAYOUT REVISION P.

KEY

- SITE EXTENTS
- RW:1200 — RETAINING STRUCTURE - MASONRY WALL (HEIGHT IN mm)
- FOE:400 — FLAG ON EDGE (HEIGHT IN mm)
- UB:400 — UNDERBUILD (ABOVE TYPICAL 150mm STEP)
- FFL 120.500m — FINISHED FLOOR LEVEL
- +120.415m — GARDEN FINISHED GROUND LEVEL
- ACO — PROPOSED ACO DRAIN
- SG — PROPOSED YARD GULLY
- EASEMENT

REV	DESCRIPTION	DRN	CHK	APP	DATE
P03	UPDATED PLANNING LAYOUT	LB	AH	AH	03.11.23
P02	CLIENT COMMENTS INCORPORATED	SA	AH	AH	20.10.23
P01	FIRST ISSUE	LB	AH	AH	29.09.23

Pell Frischmann
PICCADILLY HOUSE, 49 PICCADILLY, MANCHESTER M1 2AP
Telephone +44 (0)161 826 9400
Email: pfmanchester@pellfrischmann.com
www.pellfrischmann.com

Architect/Client/Contractor

Bellway

Project

SHAW DISTRIBUTION CENTRE
DETAILED DESIGN

Drawing Title

EXTERNAL WORKS
2 OF 4

Drawing Status

PRELIMINARY

	Name	Date
Drawn	L.BOWLES	25.09.23
Designed	A.HALL	27.09.23
Eng Chk	A.HALL	27.09.23
Approved	A.HALL	29.09.23

Status Code: S4
Scale: 1:250
Revision: P03

Drawing No.

108020 - PEL - HEW - 01 - DR - D - 0002

© Pell Frischmann Consultants (A1 841x594)