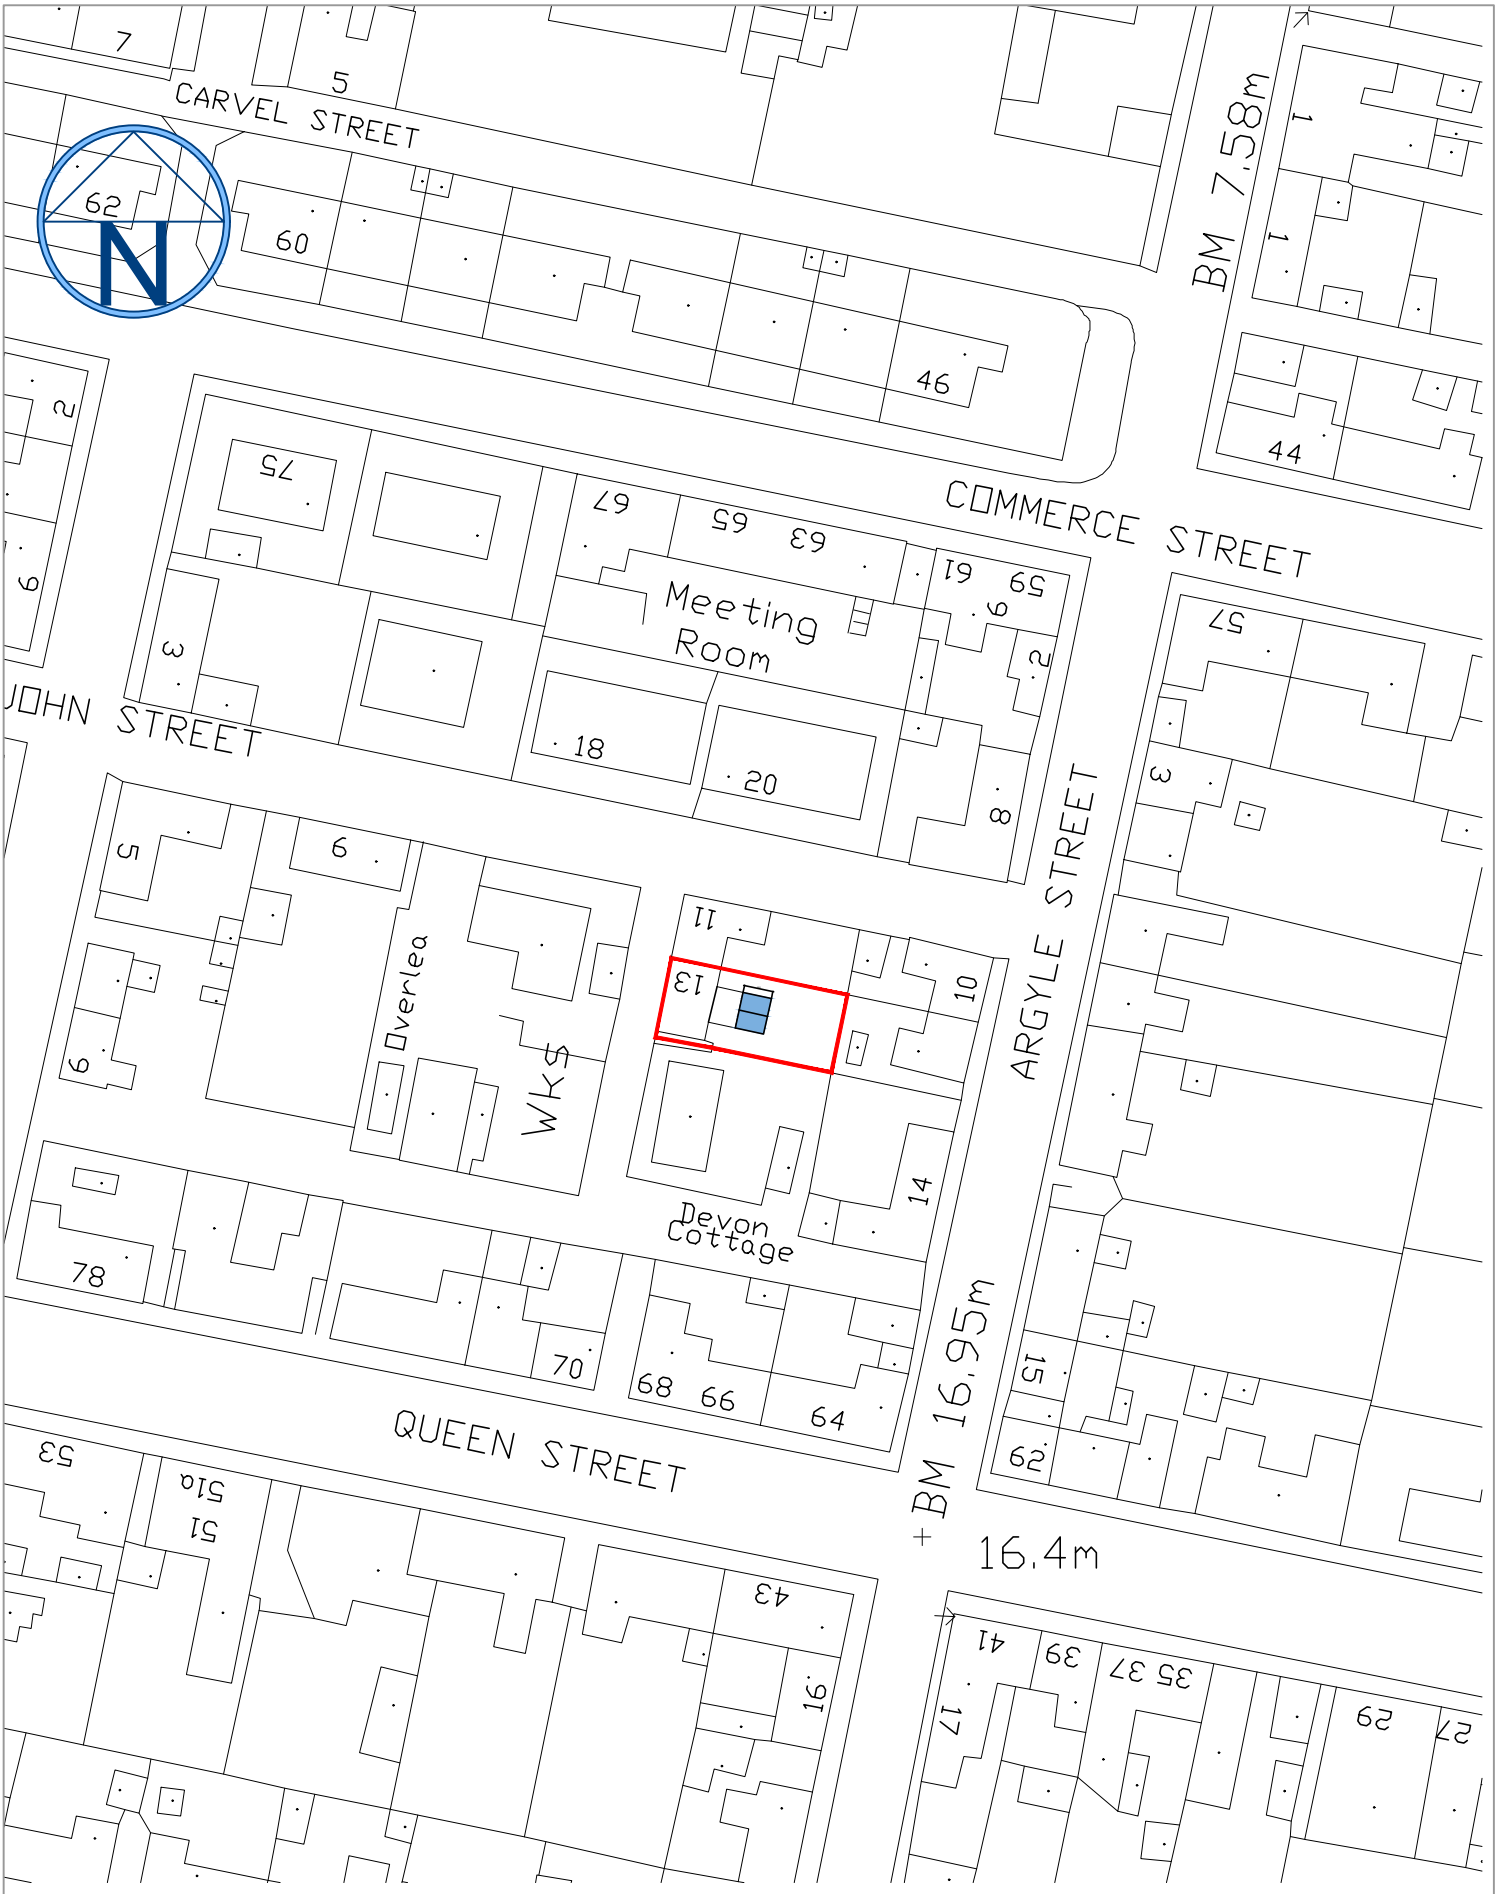

8 Malin Place, Lossiemouth, Moray IV31 6TQ
Telephone (01343) 812444 Mob 07834 763019
e-mail : scampbell02@btinternet.com

Notes
All drawings to be read in conjunction with structural engineers drawings.
Do not scale this drawing.
All dimensions to be checked on site prior to commencement of construction and prior to ordering of materials and components.

Scale **1:1250 (A4)**

Date **27-12-2023**

Drawn By **S Campbell**

Project
13 John Street
Lossiemouth, Moray

Drawing
Location Plan

Customer
Mr and Mrs Dalton

Drawing No.
1-01/L/13JS/01

Revision Date