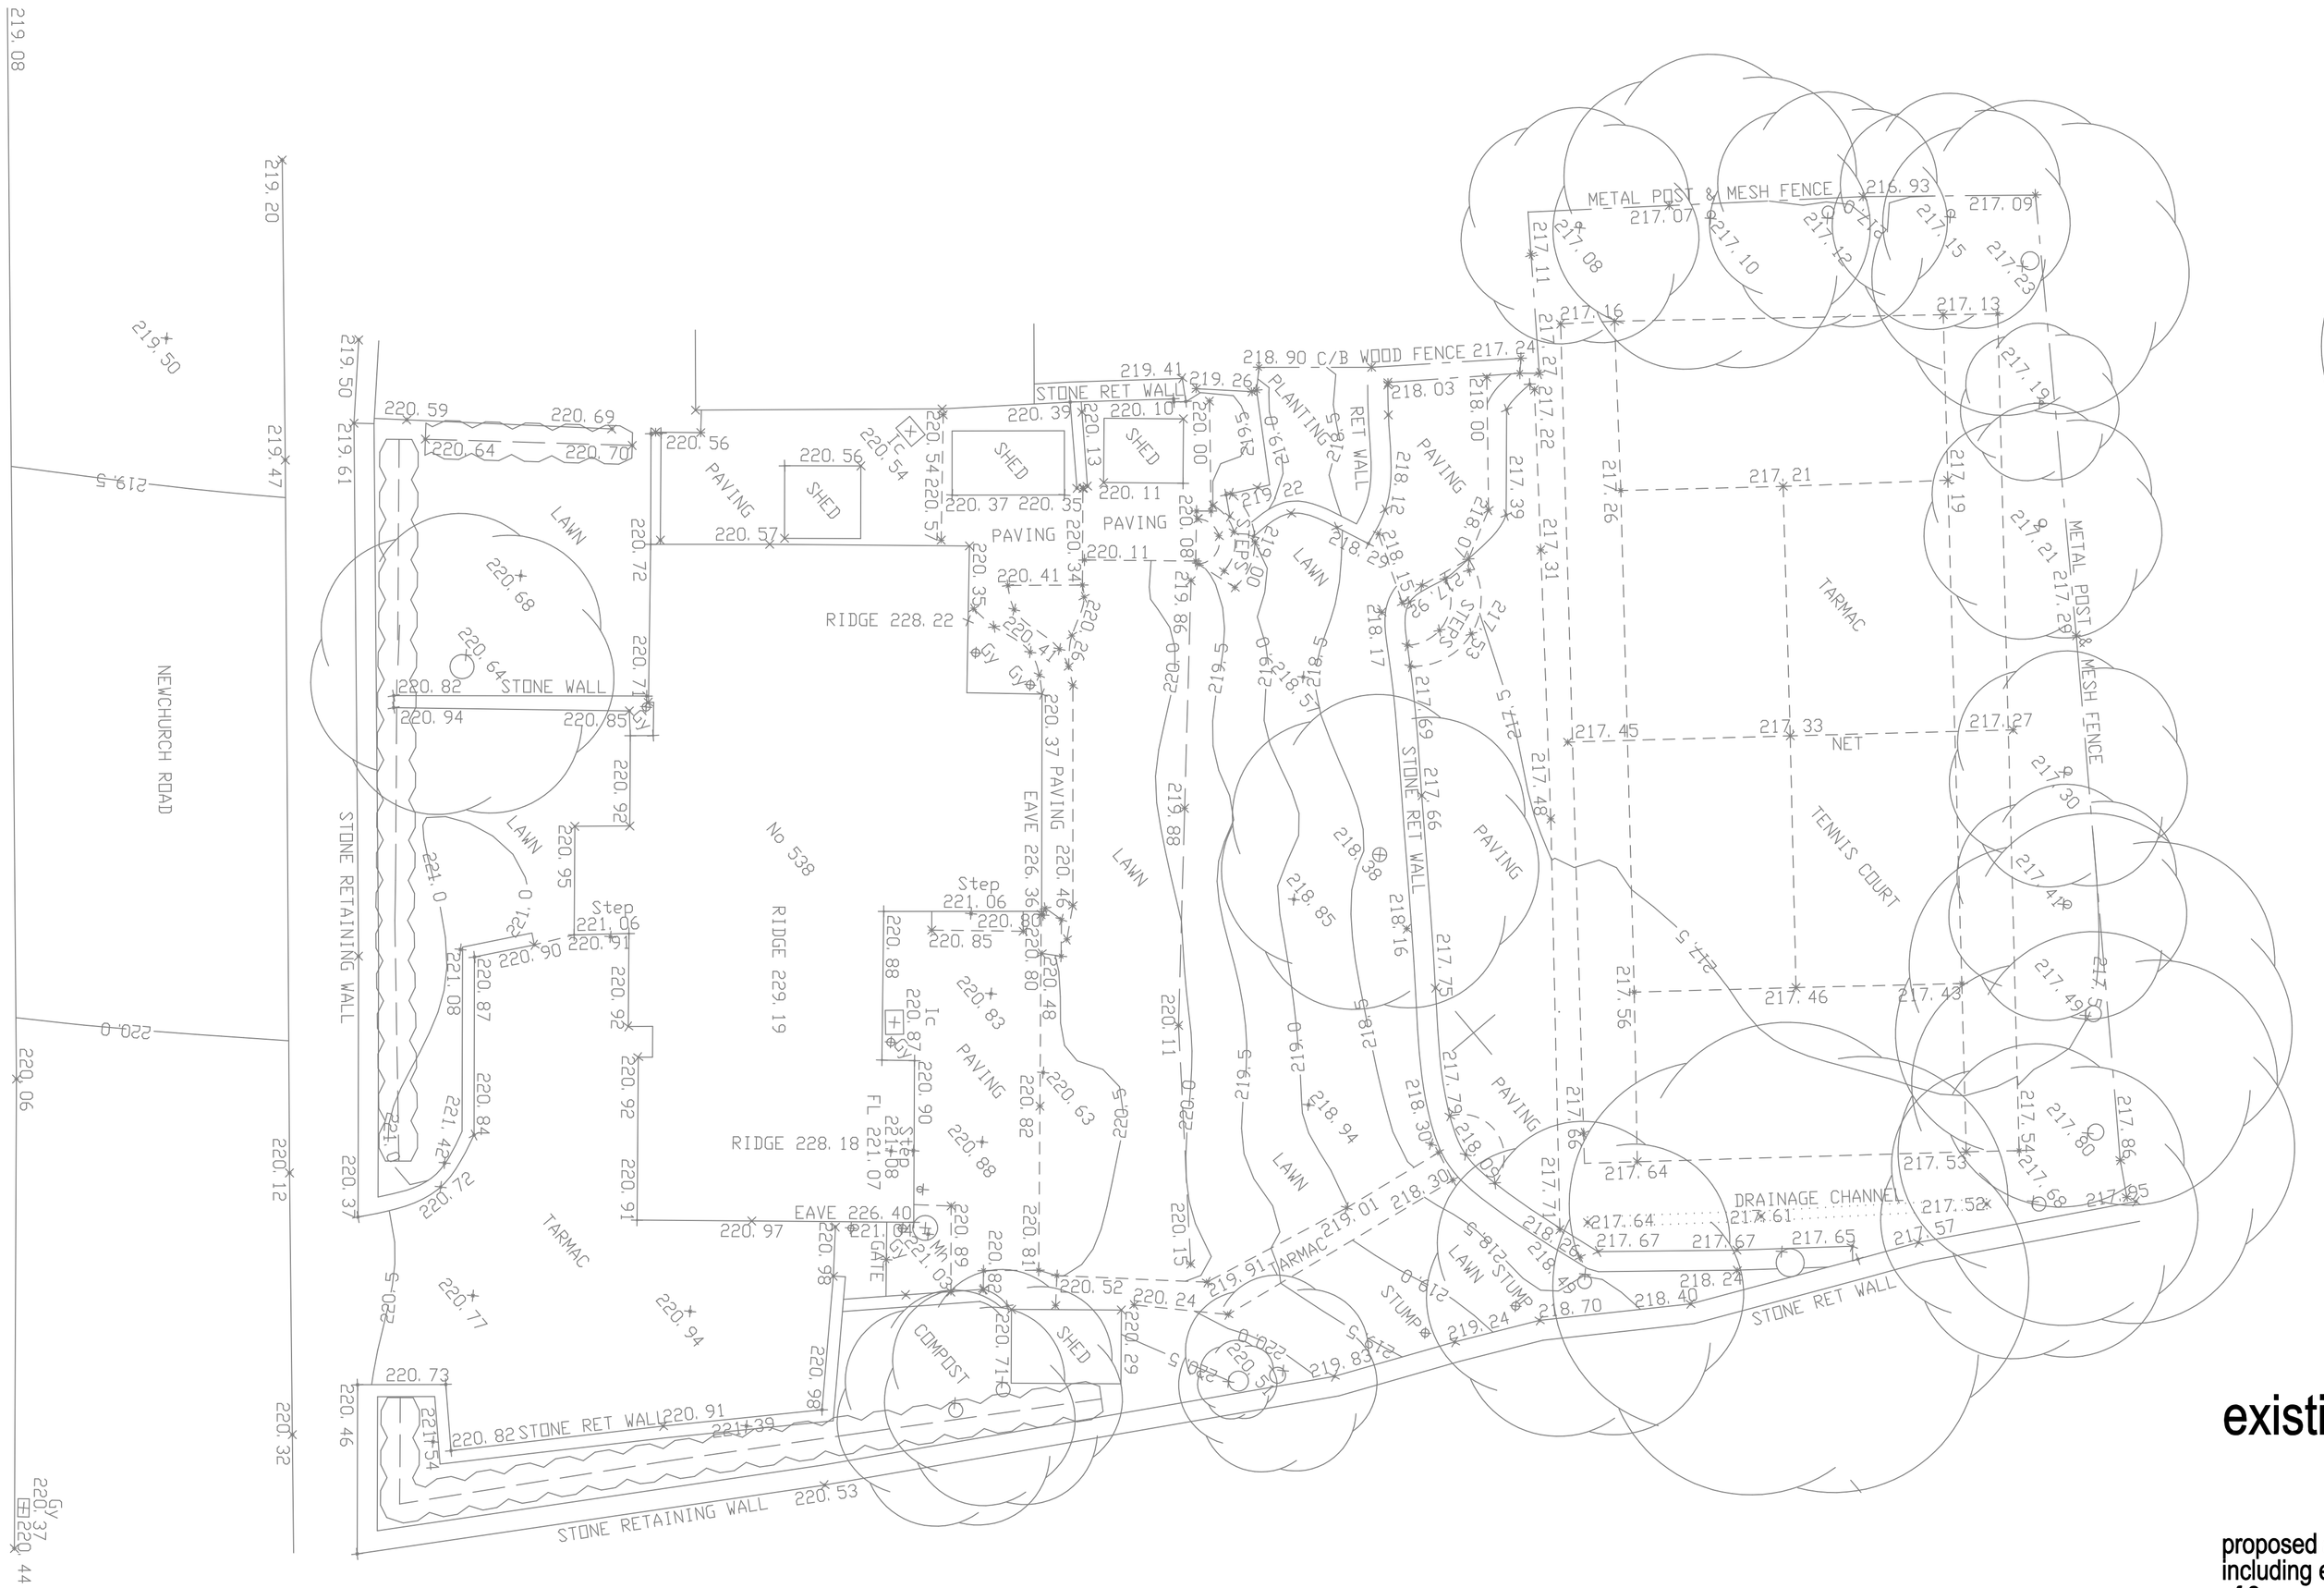

existing site plan

proposed alterations and refurbishment
including elevational changes and construction
of 2 car gagage with summer kitchen at

538 Newchurch Road
Rawtenstall

scale 1:100 @ A1

0m 10m
linear scale 1:100 @ A1

drawing number PG-18-07-22-A

Rae Connell Associates Building Design and Planning Consultants
214 Burnley Road Bacup Lancashire 01706 873000