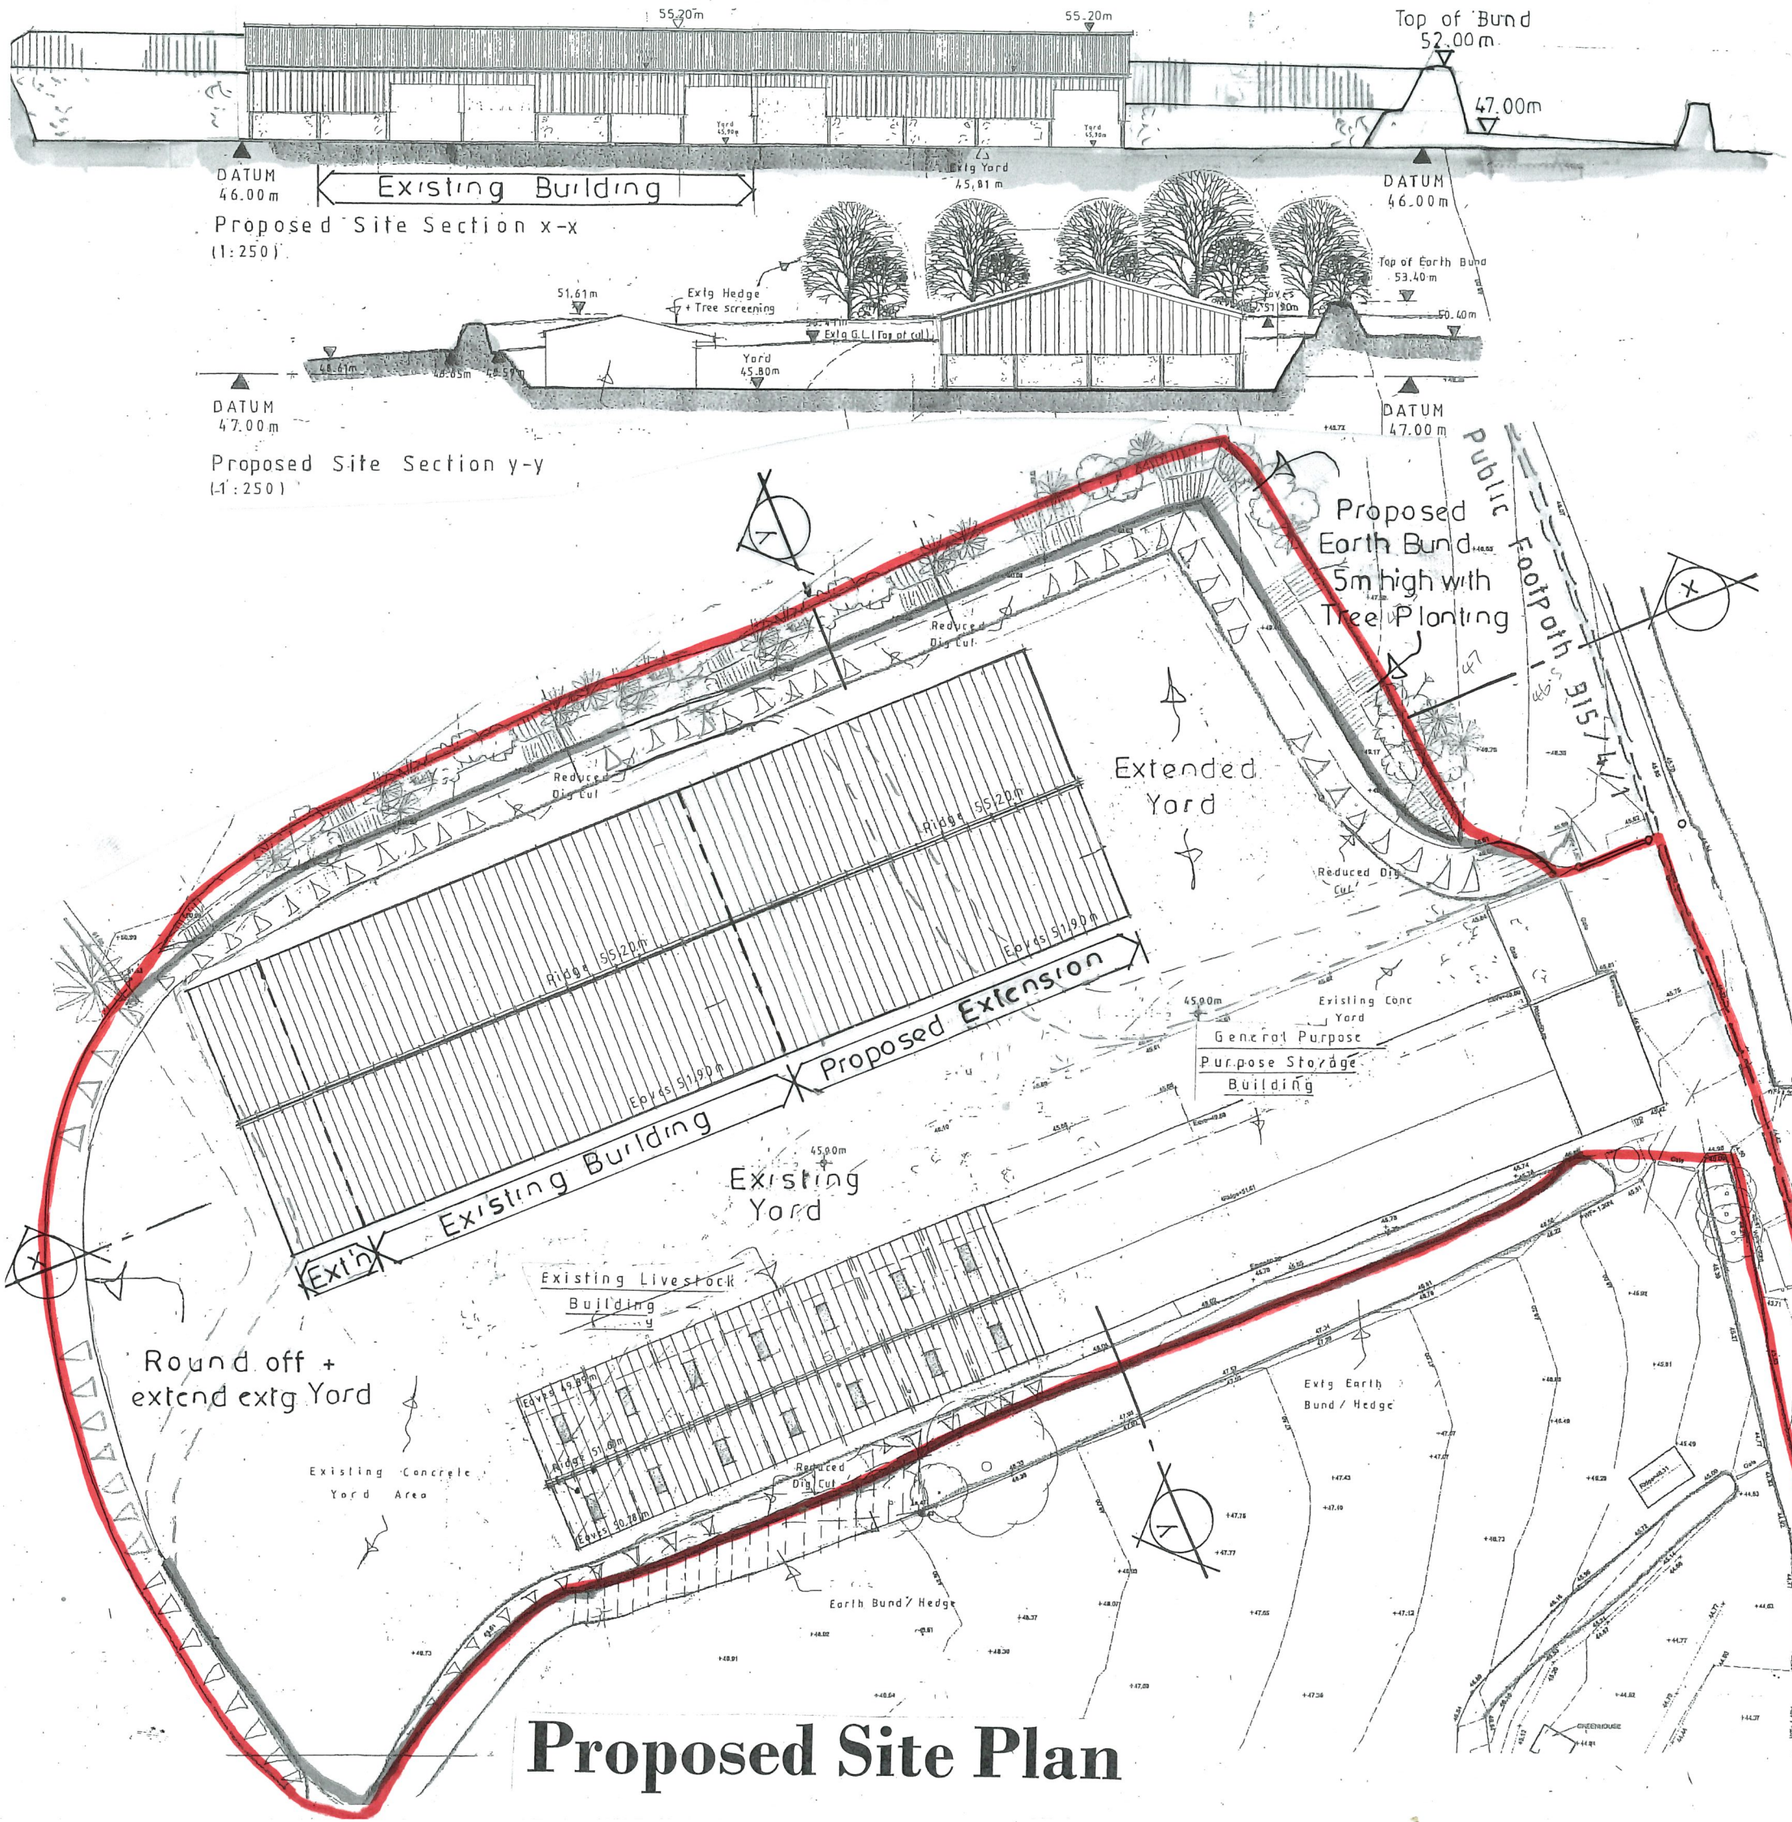

Proposed Site Plan

A		
	Date	Revisions

© copyright

MARK. D.P. DATSON
ARCHITECTURAL CONSULTANT LTD
MRICS, MB Eng
TREWORLAS CHAPEL, TREWORLAS,
RUAN HIGH LANES, TRURO,
CORNWALL, TR2 5LN.
TEL: (01872) 501153
MOBILE: 07831 122080
markdpdatson@gmail.com

RICS

Client
Mr + Mrs M. Rowe
('Jackamax Ltd')

Job Title
Proposed Extension to existing
Agricultural Building to form
Fodder/ Grain + Combine Store
at
Lower Penhallow Farm
Ruan High Lanes
Truro

Drawing Title
Proposed Site Plan

Scale 1:250 @ A1 + 1:500 @ A3

Date Jan 24 | Drawn by M.D.

Drg. No. M.R.0003 | Rev.