PLANNING DRAWING

REVISIONS:

KEY:

- SIGNIFICANT ROOM CHANGE
- DEMOLITIONS
- NEW WALL INFILL

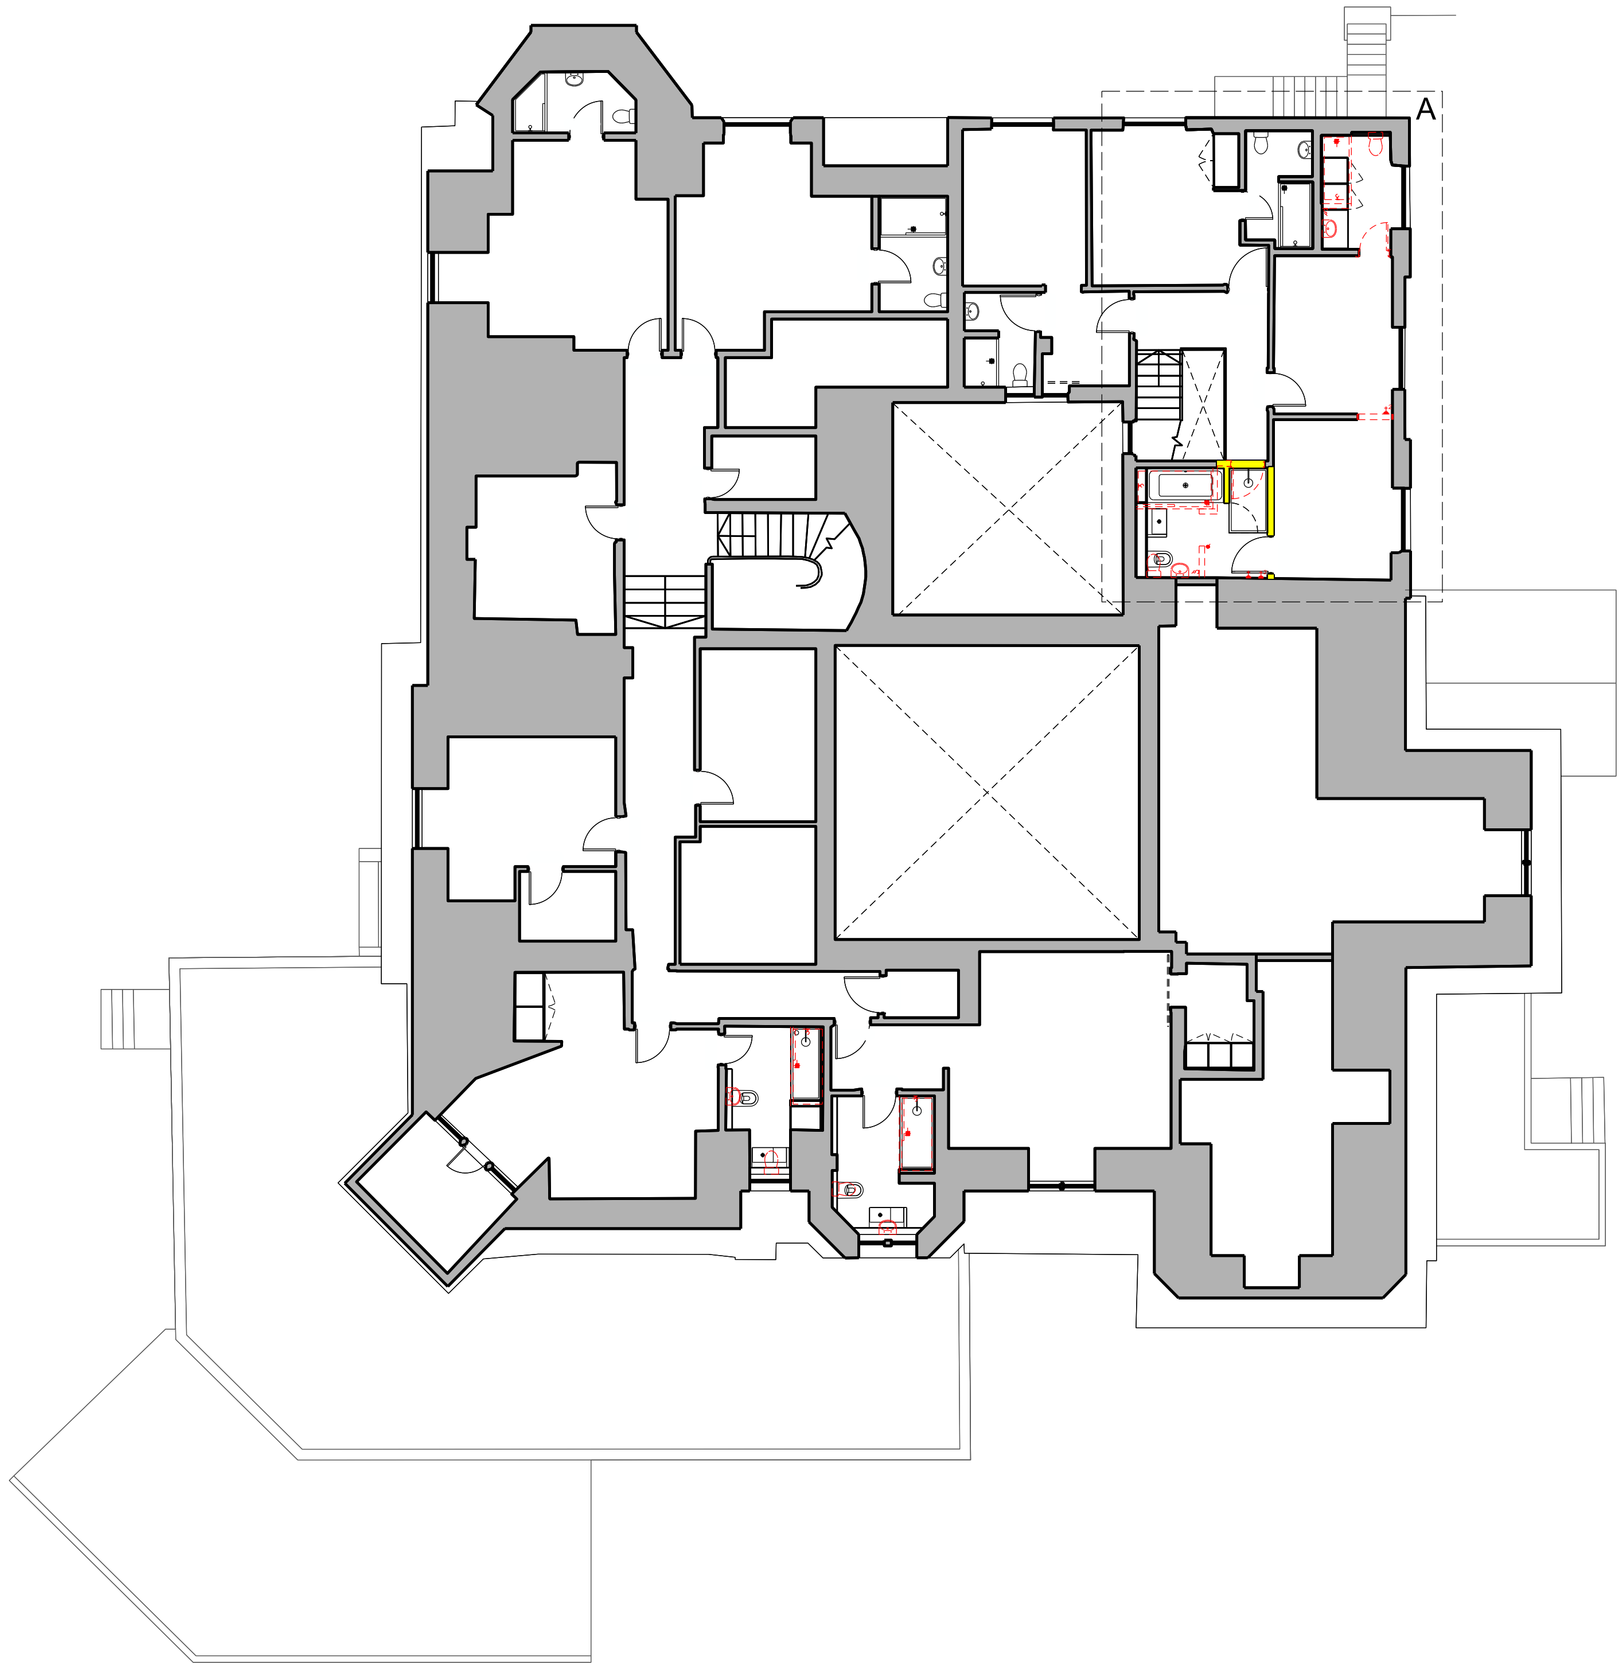

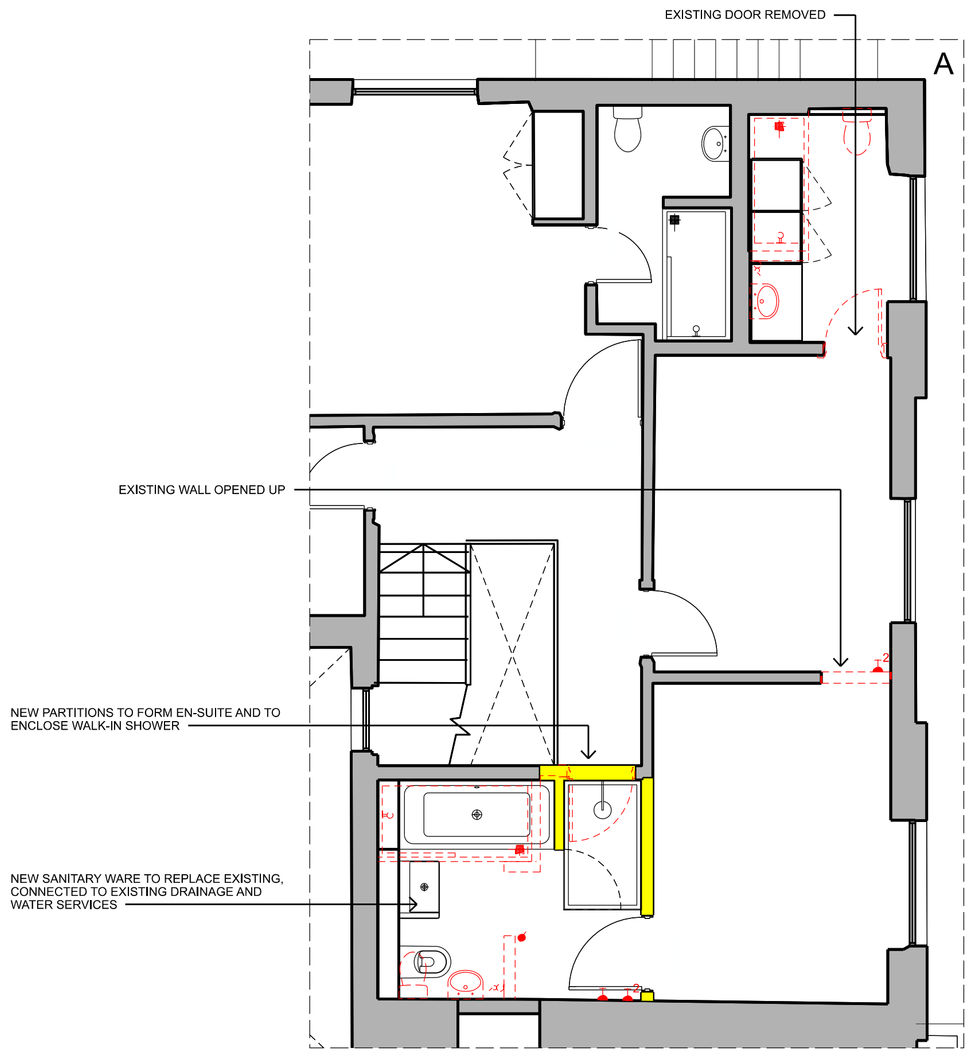

0 2 4 6

ISA

PLANNING
2311-ISA-MB-XX-DR-A-PL004 B

APEX HOTELS LTD
PINETREES HOTEL, PITLOCHRY
MAIN HOTEL
LEVEL 02

DRAWN:	DATE:	SCALE:	CHECKED:
RM	07/08/2023	1:100 @A1	ISA

Drawings to be read in conjuction with all other General Arrangement drawings, Structural Engineer's, Mechanical & Electrical Engineer drawings. Only scale for planning purposes. Drawings not to be scaled otherwise. The accuracy of electronic copies is unwarranted by ISA.

Any discrepancy, error or omission to be reported to the Architect immediately.

4-5 BLENHEIM PLACE
EDINBURGH EH7 5JH
PHONE +44 0 131 229 6444
MAIL@ISARCHITECTS.CO.UK
ISARCHITECTS.CO.UK