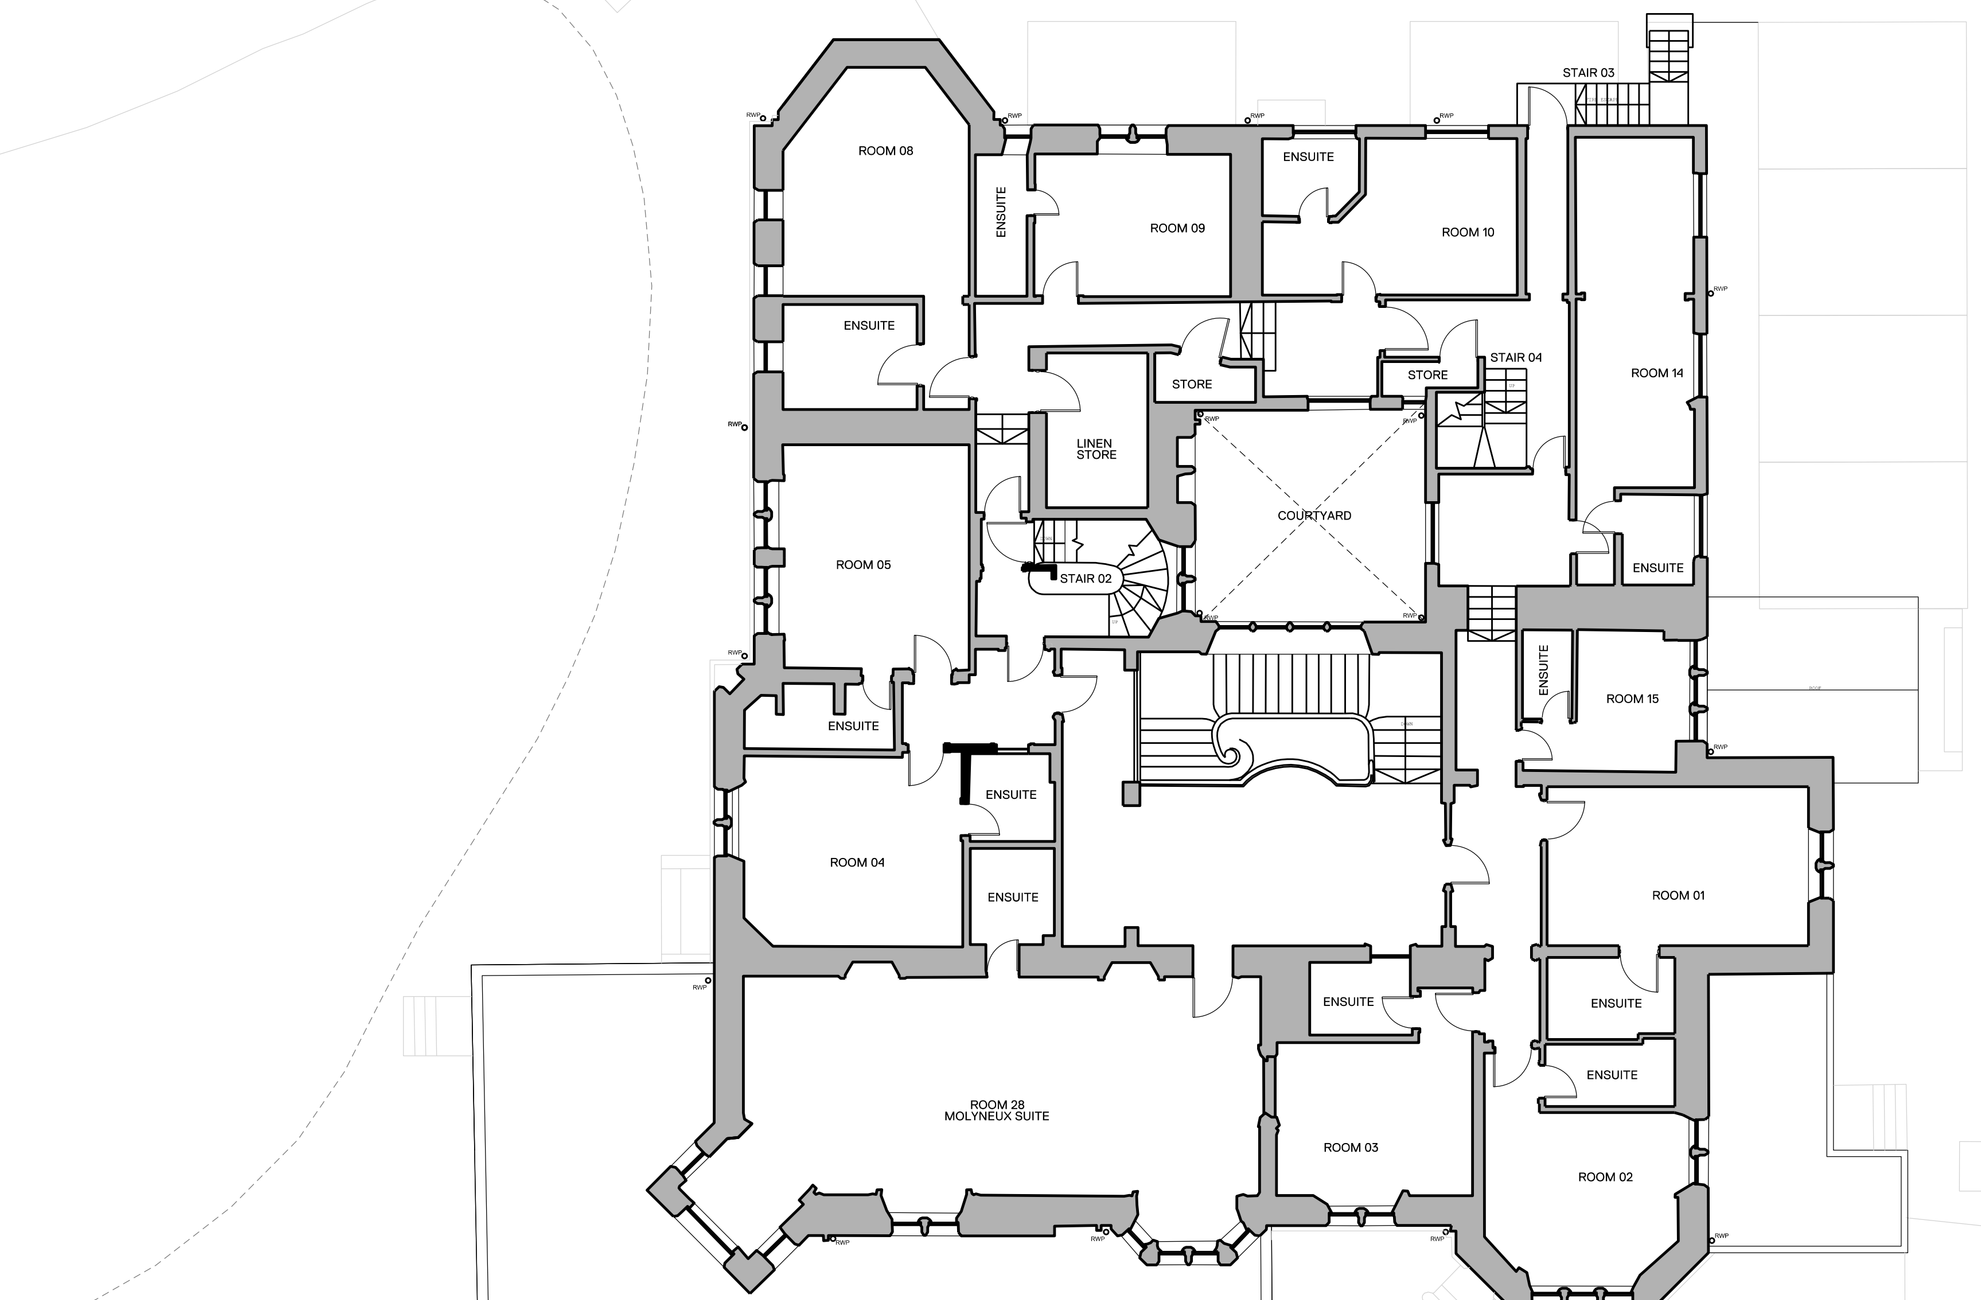

EXISTING DRAWING

REVISIONS:
A 22/08/2023 RM GENERAL UPDATES

0 2 4 6

ISA

INFORMATION

2311-ISA-MB-XX-DR-A-EX004 B

APEX HOTELS LTD
PINETREES HOTEL, PITLOCHRY
MAIN HOTEL
LEVEL 01

DRAWN:	DATE:	SCALE:	CHECKED:
RM	07/08/2023	1:100 @A1	ISA

Drawings to be read in conjuction with all other General Arrangement drawings, specifications, Structural, Mechanical & Electrical Engineer drawings. Only scale for Planning purposes. Otherwise Drawings not to be scaled. The accuracy of electronic copies is unwarranted by ISA.

Any discrepancy, error or omission to be reported to the Architect Immediately.

4-5 BLENHEIM PLACE
EDINBURGH EH75JH
PHONE +44 0 131 229 6444
MAIL@ISARCHITECTS.CO.UK
ISARCHITECTS.CO.UK