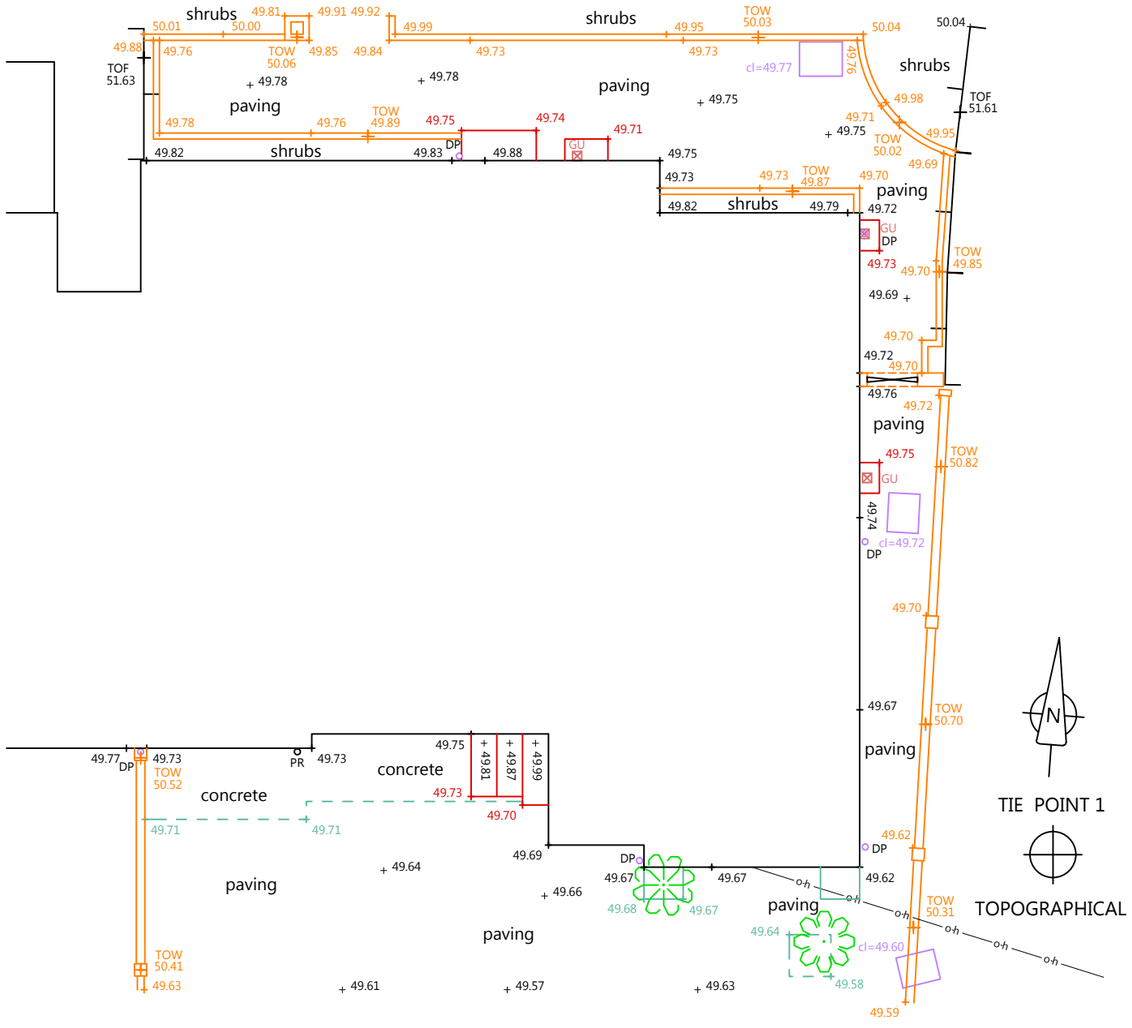

EXISTING SITE PLAN

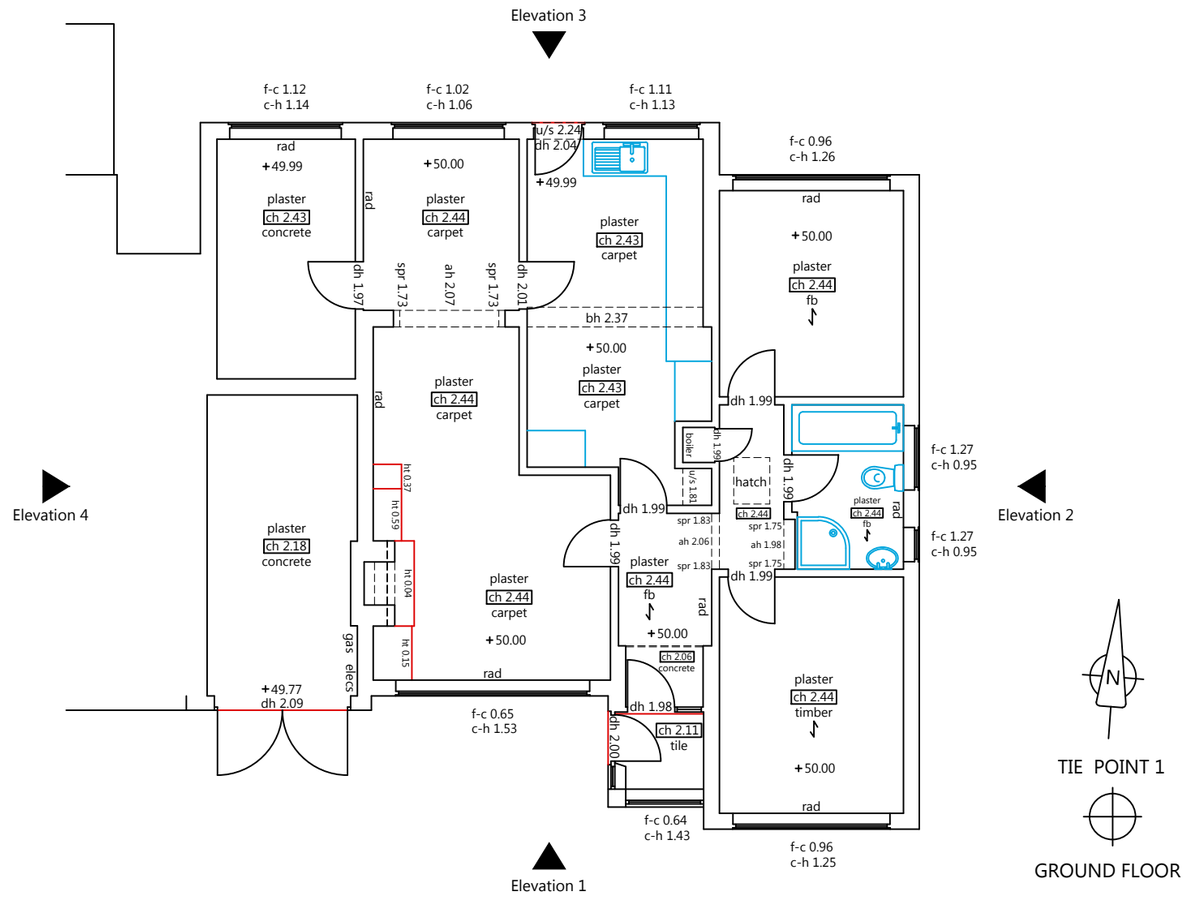

EXISTING GROUND FLOOR PLAN

SCALE

1 0.5 0 1 2 3 4 5m.

Richard S. Baily

Dip Arch. R.I.B.A Chartered Architect
3 Alpha House, Farmer Ward Road, Kenilworth CV8 2ED
Tel:01926 859007

Description:

PROPOSED ALTERATIONS AND EXTENSION
30 THORNBY AVENUE,
KENILWORTH
CV8

EXISTING HOUSE PLANS

1:50@A1

Scale: 1:100@A3 Date: 12/23 Drawn MAB

Drawing No 5262/04