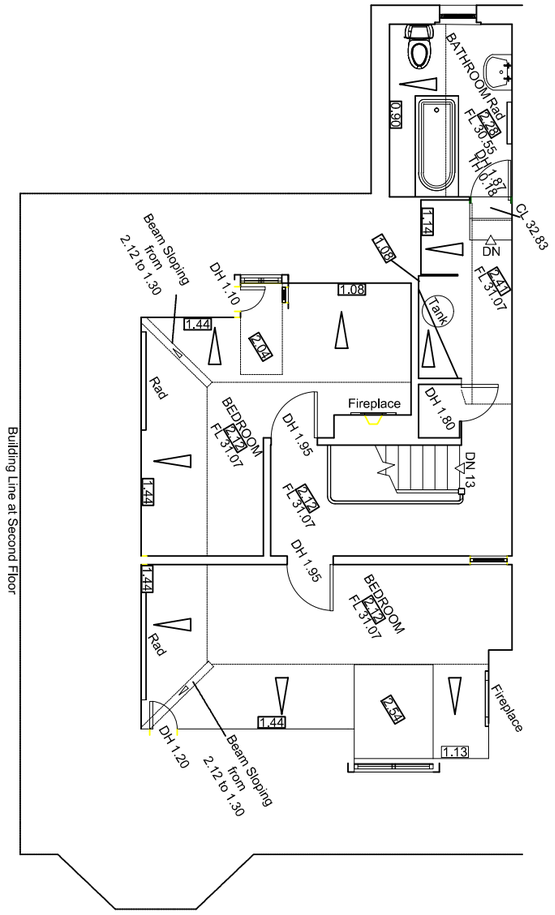

PROPOSED REAR ELEVATION
SCALE 1:100 @ A3

0 1 2 3 4 5 METRES

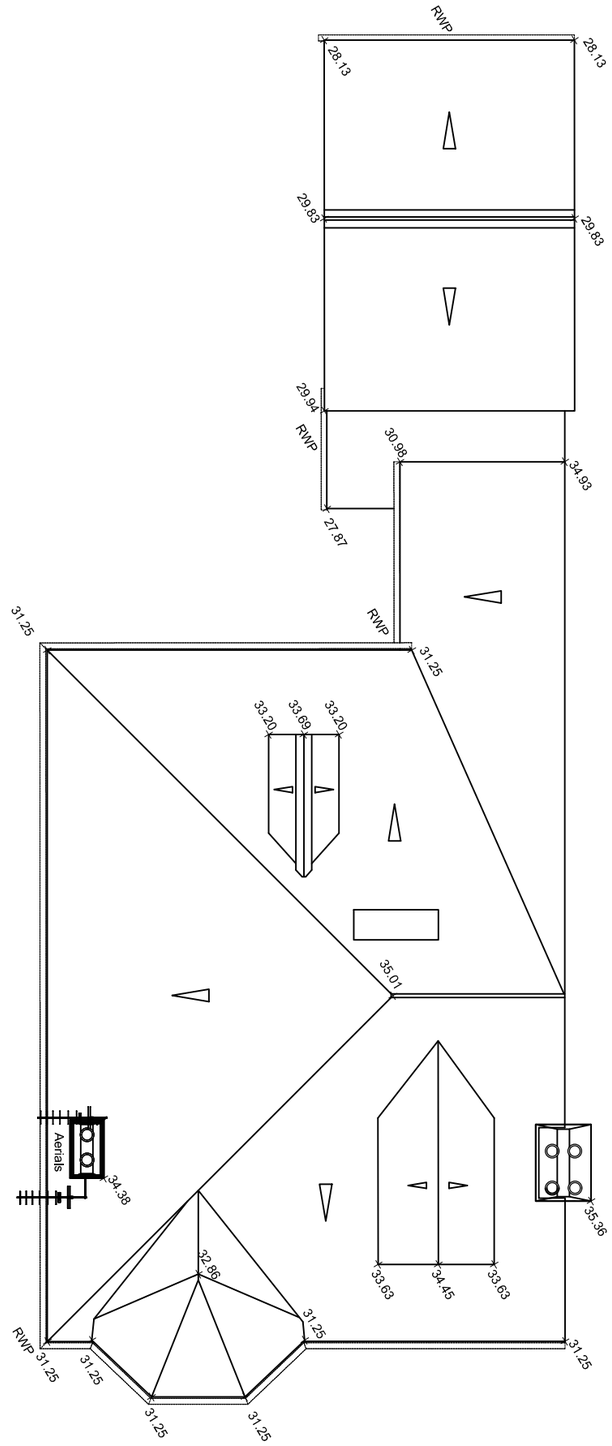

PROPOSED REAR ELEVATION
SCALE 1:100 @ A3

NOTES: THIS DRAWING IS THE COPYRIGHT OF MODH DESIGN LTD. IT MAY NOT BE COPIED ALTERED OR REPRODUCED WITHOUT WRITTEN AUTHORITY. THE USE OF THIS DRAWING BY THIRD PARTIES IS ENTIRELY AT THEIR OWN RISK.

THE DRAWING MUST NOT BE SCALED. ALL LEVELS AND DIMENSIONS MUST BE CHECKED ON SITE, FIGURED DIMENSIONS MUST BE CHECKED ON SITE, FIGURED DIMENSIONS SHOULD BE TAKEN IN PREFERENCE TO SCALED DIMENSIONS.

FOR PLANNING APPLICATION PURPOSES ONLY

APPLICATION BOUNDARY

MATERIAL NOTES
1. SLATE ROOF
2. UPVC FASCIAS AND SOFFITS
3. ALUMINIUM WINDOWS & DOORS
4. TIMBER CLADDING
5. RED BRICKS
6. GLASS BALUSTRADE
7. SINGLE PLY MEMBRANE ROOF
8. ALUMINIUM PARAPET
9. ROOF INTEGRATED SOLAR PANELS

REVISIONS: DATE: NOTE:

modh DESIGN
arb Architects Registration Board
RIBA Chartered Practice

A | STUDIO 1, NEW BARN FARM, SUN HILL, CALBOURNE, IOW PO30 4JA
T | 01983 555051
W | WWW.MODHDESIGN.CO.UK
E | HELLO@MODHDESIGN.CO.UK

CLIENT:
Ms. Lillie Jeffrey & Mr. Reg Poerscout-Edgerton

PROJECT:
EXTENSIONS & ALTERATIONS TO EXISTING DWELLING -37 GRANVILLE ROAD, COWES, PO31 7JF

DRAWING TITLE:
EXISTING SECOND FLOOR AND ROOF PLANS

SCALE:	DATE:	DRAWN:
1:100@A3	MAY 23	CC
STAGE: PLANNING		CHECKED BY: CC
JOB NUMBER: MDA201	DRAWING NUMBER: PL03	REVISION: -