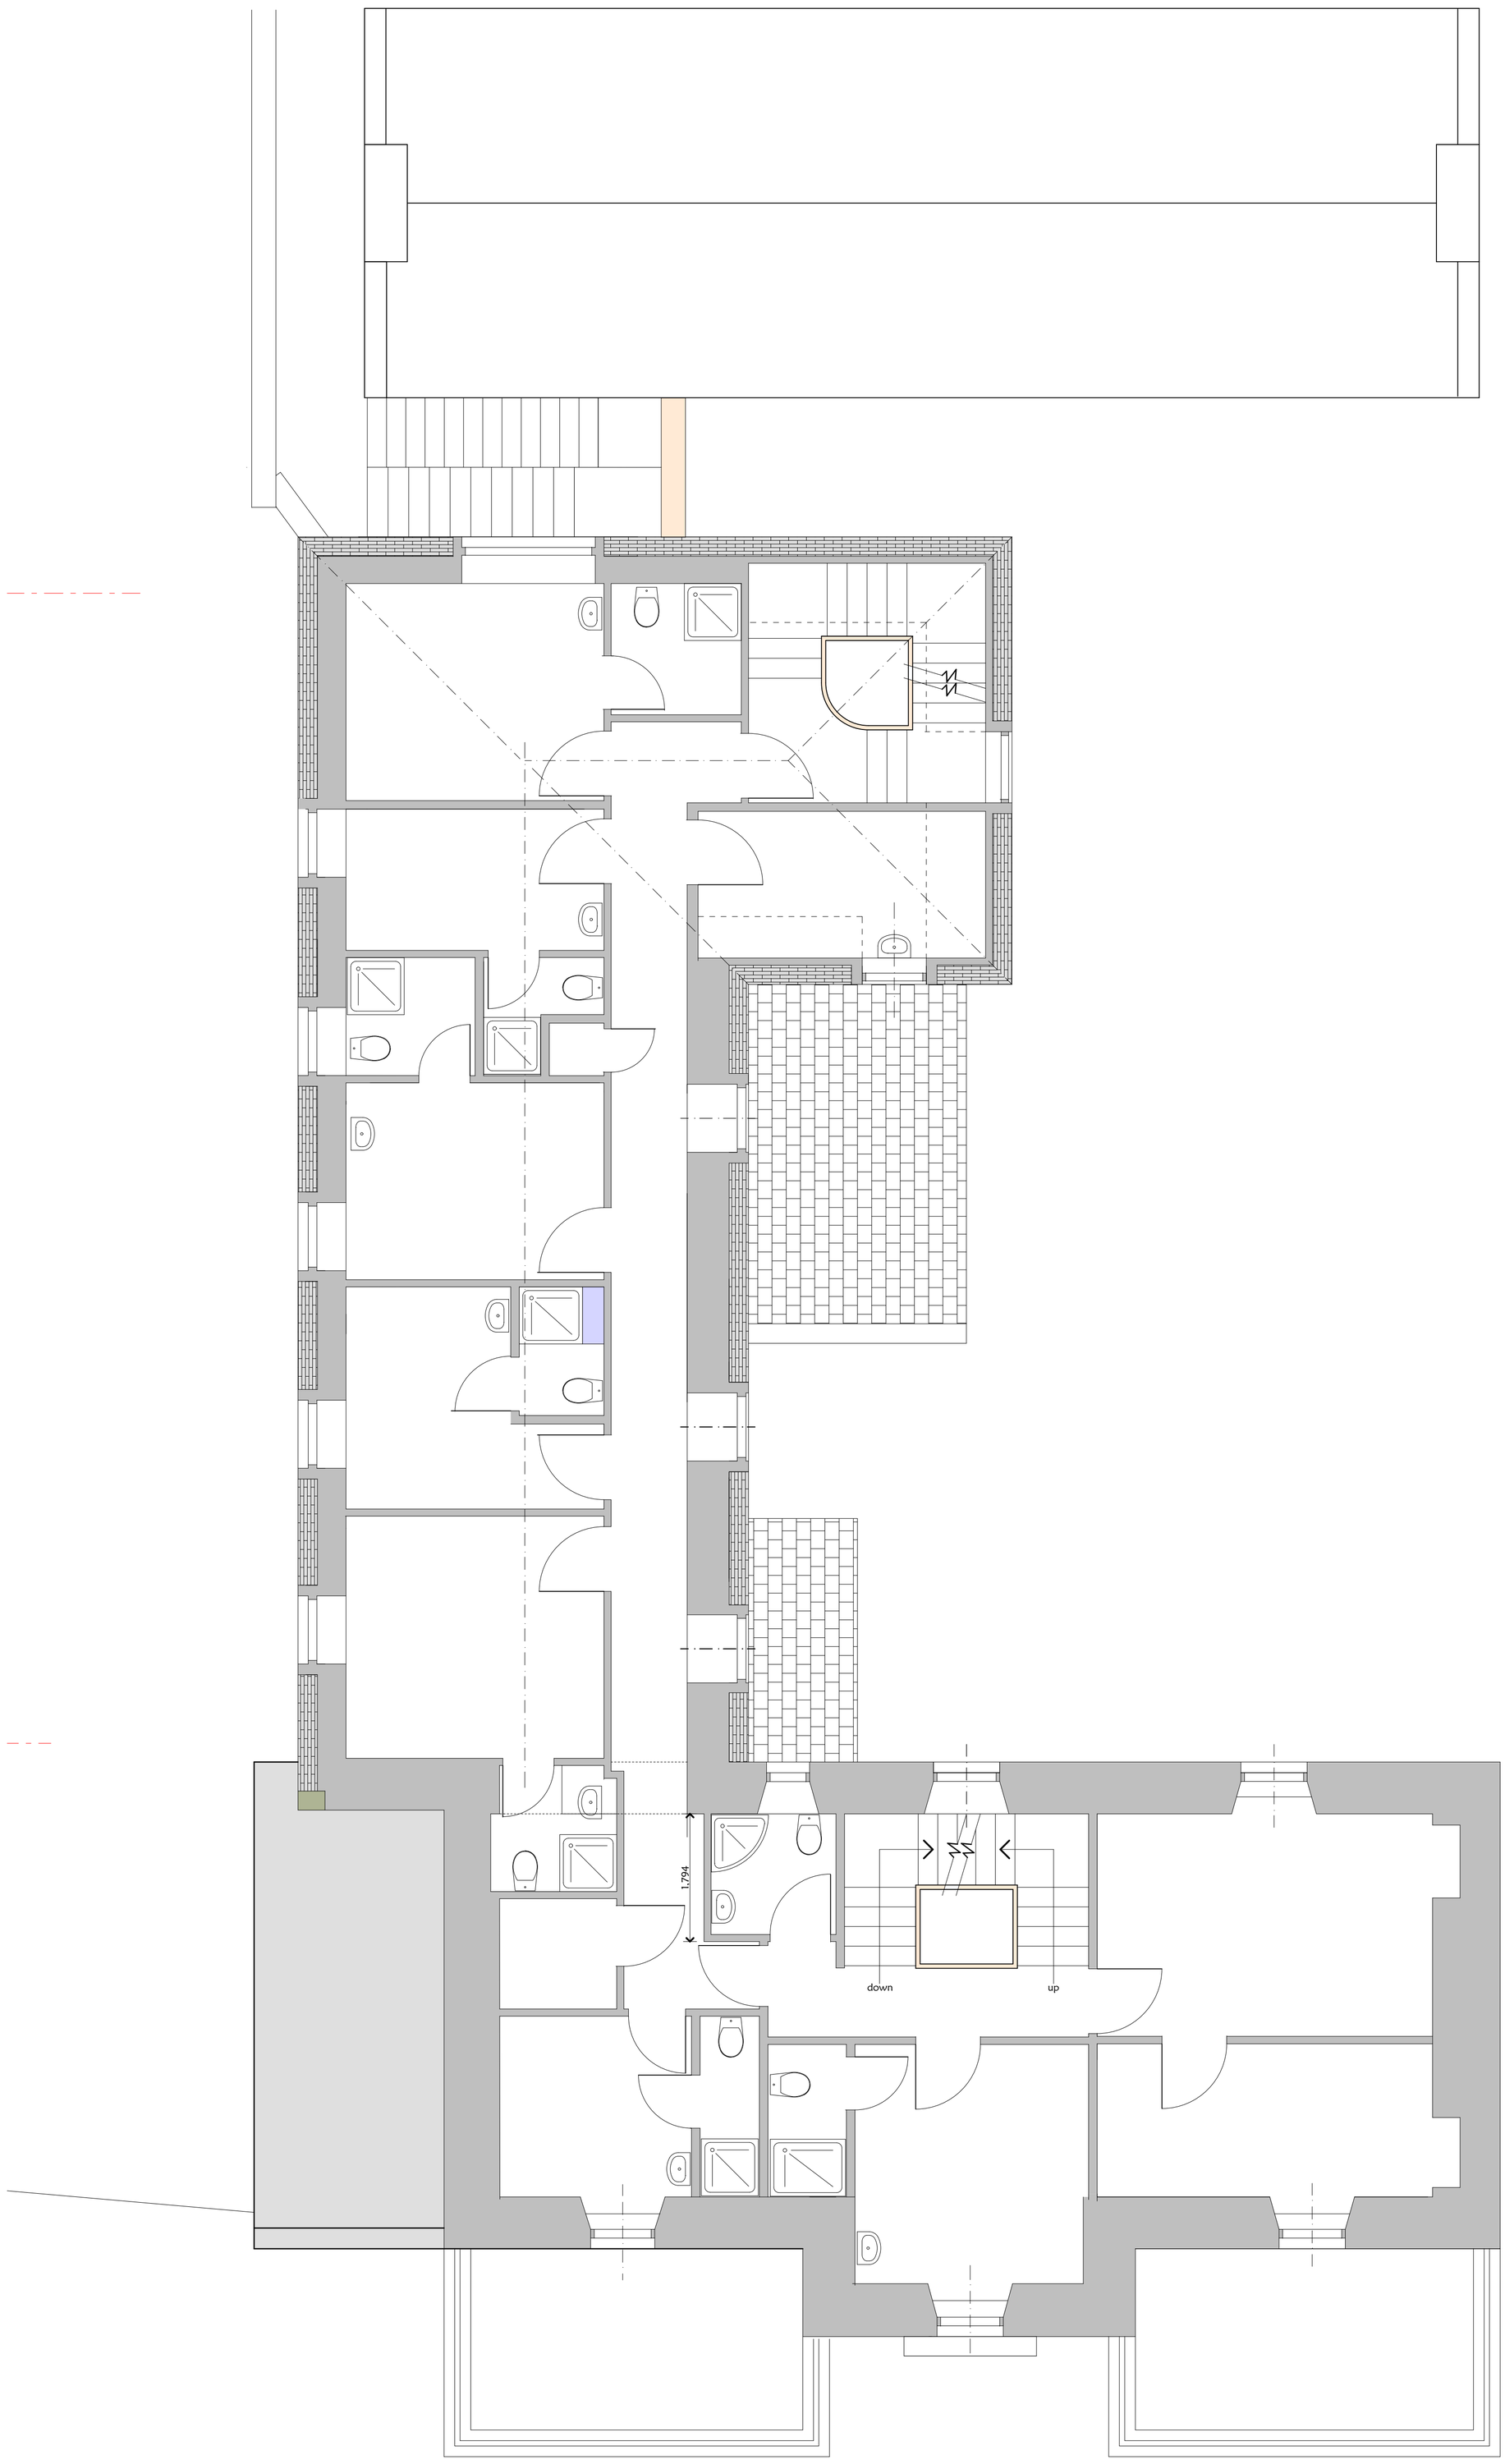

first floor plan (as existing)

0 1 2 3 4 5 6 7 8 9 10 15 20

scale - 1:50

amendments

NB PLANNING ARCHITECTURE
33 Ellieside - Lintmill - Cullen - Buckie - AB56 4XQ
Tel/Fax: 01542 841375
Mobile:07900352879
email: nbplanning@aol.com

Project
Former Boyne Hotel
North High Street, Portsoy.

original survey - as existing

Scale	Date
1:50 (A1)	November 2020
Drawn by: Martin Archibald	Signed

Drawing No
32 : 2020 : 3b

© copyright of NBPA