


proposed ground floor plan
scale 1:50

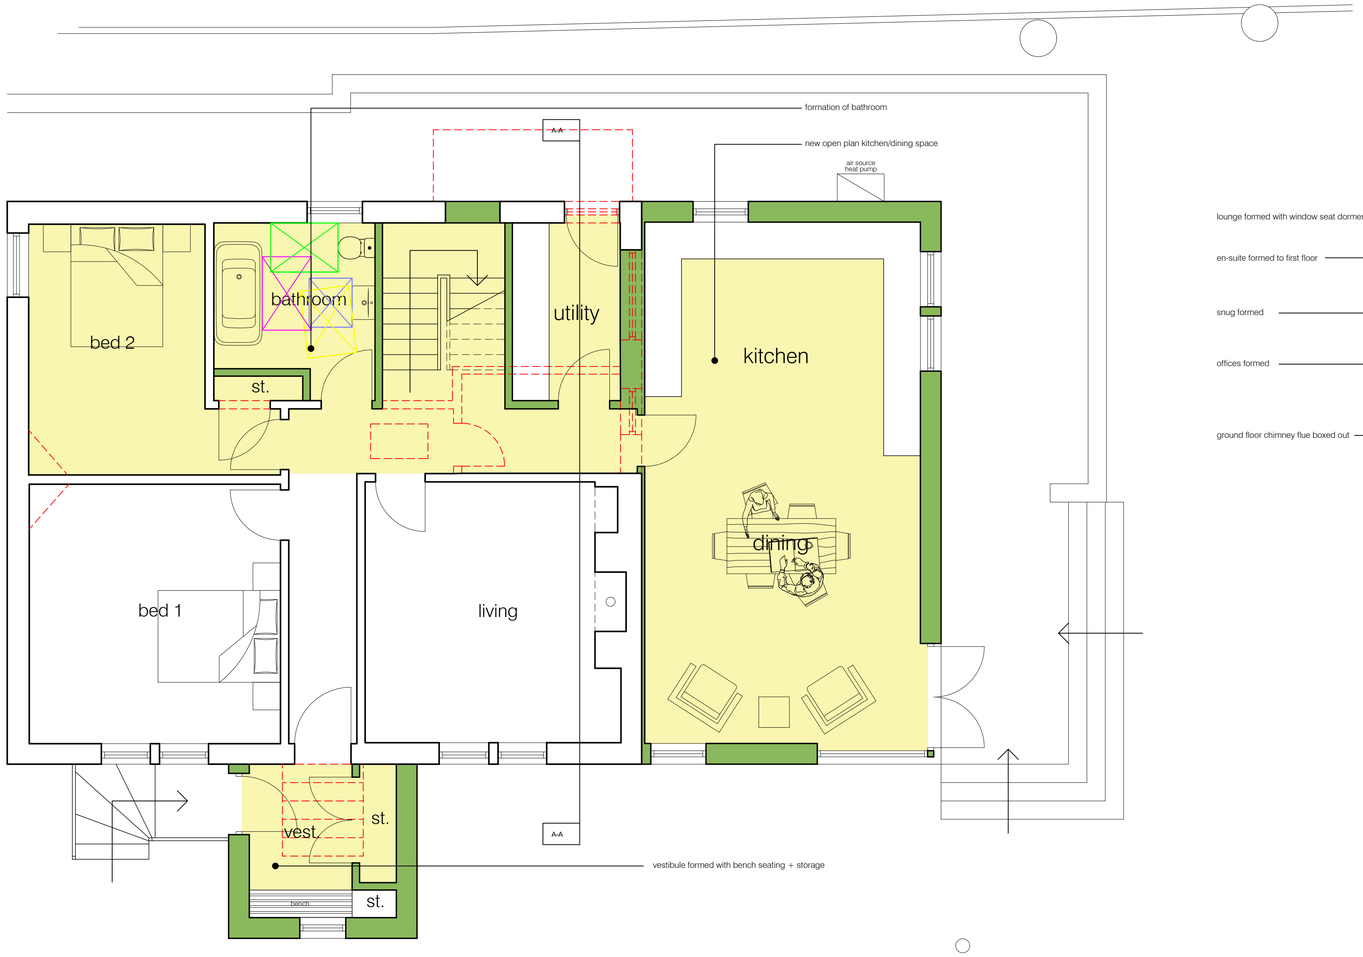


proposed attic floor plan
scale 1:50




proposed cross section a-a
scale 1:50

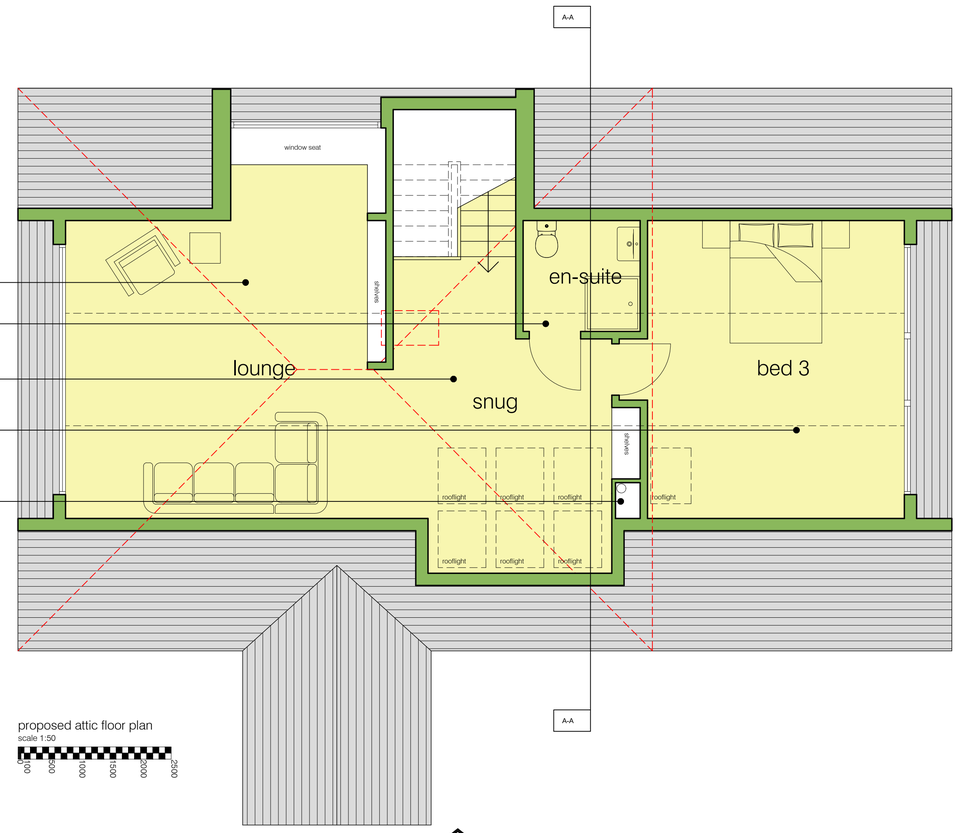


proposed front elevation
scale 1:100

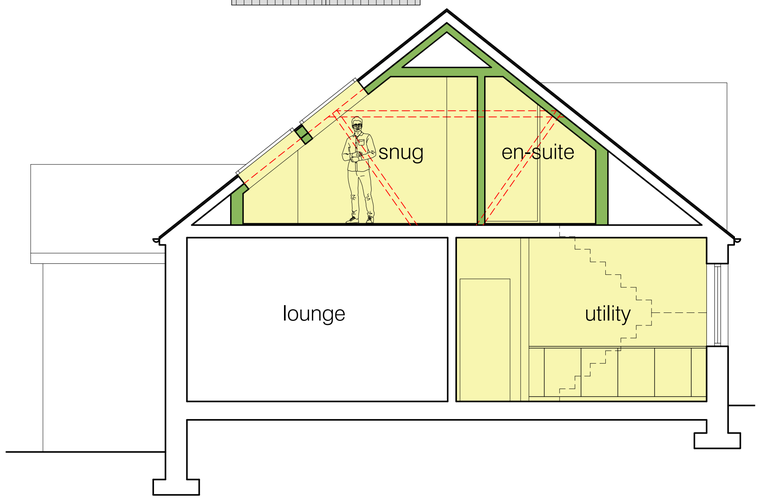


proposed side elevation
scale 1:100

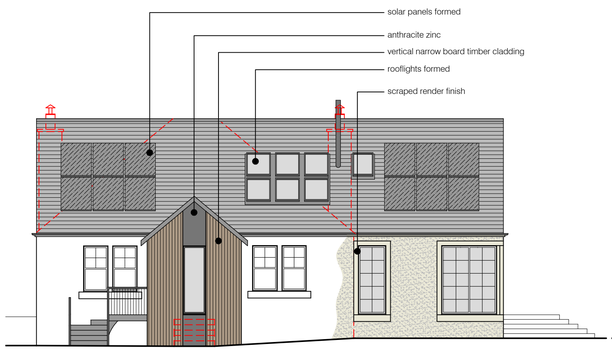


proposed rear elevation
scale 1:100



proposed side elevation
scale 1:100
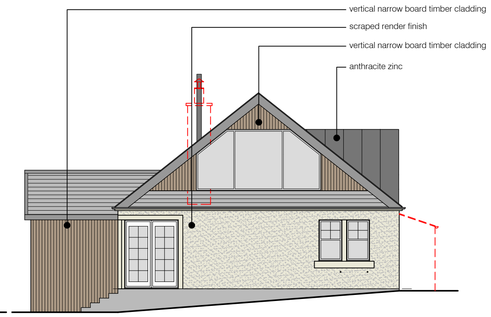
| rev: | description: | date: |
|---|---|---|
| A | updated following clients comments | 24/04/2023 |
| B | updated following clients comments | 01/12/2023 |
| C | updated following clients comments | 15/01/2024 |
| D | updated following clients comments | 25/01/2024 |


STUART DAVIDSON ARCHITECTURE
Design Studio
32 High Street
Selkirk
TD7 4DD
01750 21792
info@stuartdavidsonarchitecture.co.uk
www.stuartdavidsonarchitecture.co.uk

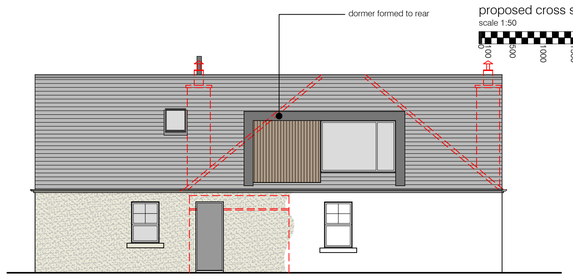© copyright stuart davidson architecture

client: Mr Chick + Ms Norman

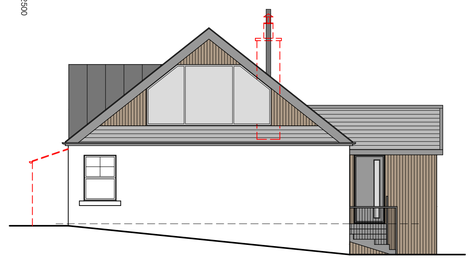project: Proposed Extension + Alterations at Caldra Cottage, Fogo Nr Duns

title: Proposals

| status: | scale @ A1: |
|---|---|
| planning | as shown |
| date: | drawn: |
| dec 2022 | fc |

number: P822-PL-001 rev: D