PERRYN ROAD

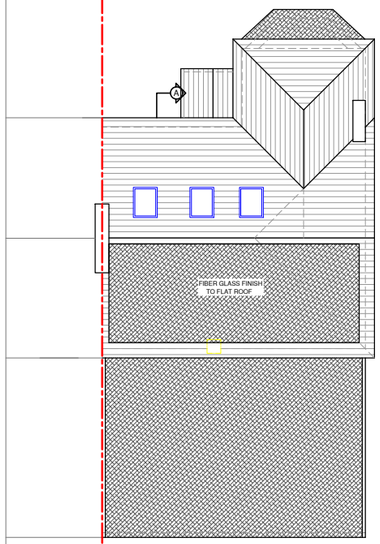

NO: 59

NO: 57

PROPOSED SITE PLAN

SCALE - 1:200

The proposed rooflights will not protrude more than 0.15 metres beyond the plane of the slope of the original roof when measured from the perpendicular with the external surface of the original roof

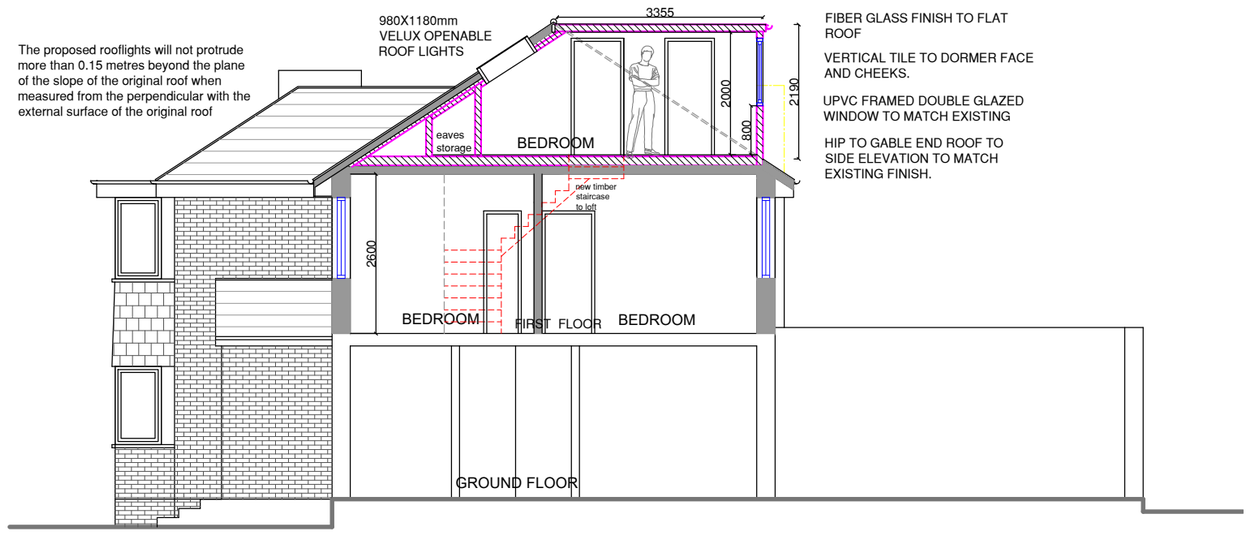

PROPOSED SECTION A-A

0m 5m 10m 15m 20m

SCALE @ 1:200

0m 1m 2m 3m 4m 5m

SCALE @ 1:100

NOTES :

	Date	Revisions

SJR DESIGN LTD.
(ARCHITECTURAL DESIGN & CONSULTANT)

Client RIAD WALI

Job Title

57 PERRYN ROAD
LONDON
W3 7LS

Drawing Title

PROPOSED SITE PLAN
AND SECTION

Scale: 1 : 100 / 200 (A3)

Date: JANUARY 2024

Checked by: | Drawn by: RS

Drg No. TP/638/04 | Rev.