© KEITH WOTTON BA Arch (hons.)

THE DESIGNS AND LAYOUTS IN THIS DRAWING ARE COPYRIGHT OF **KEITH WOTTON** AND MAY NOT BE USED AMENDED OR ADOPTED FOR ANY PURPOSE WITHOUT THE EXPRESS WRITTEN APPROVAL OF **KEITH WOTTON**
THE DRAWING IS TO BE USED SOLELY FOR THE INTENDED PURPOSE AND THE DESIGNER ACCEPTS NO RESPONSIBILITY FOR ANY ERRORS OR OMISSIONS ARISING THROUGH UNAUTHORISED USE.
CONTRACTORS MUST CHECK ALL DIMENSIONS ON SITE - ONLY FIGURED DIMENSIONS ARE TO BE WORKED FROM. - TAKE SITE DIMENSIONS FOR ALL FABRICATION WORK. REFER ALL DISCREPANCIES AND REQUIREMENTS FOR ADDITIONAL INFORMATION TO THE DESIGNER FOR CLARIFICATION OR INSTRUCTION BEFORE PUTTING WORK IN HAND.

0 2m 4m 6m 8m 10m

1:200 @ A3

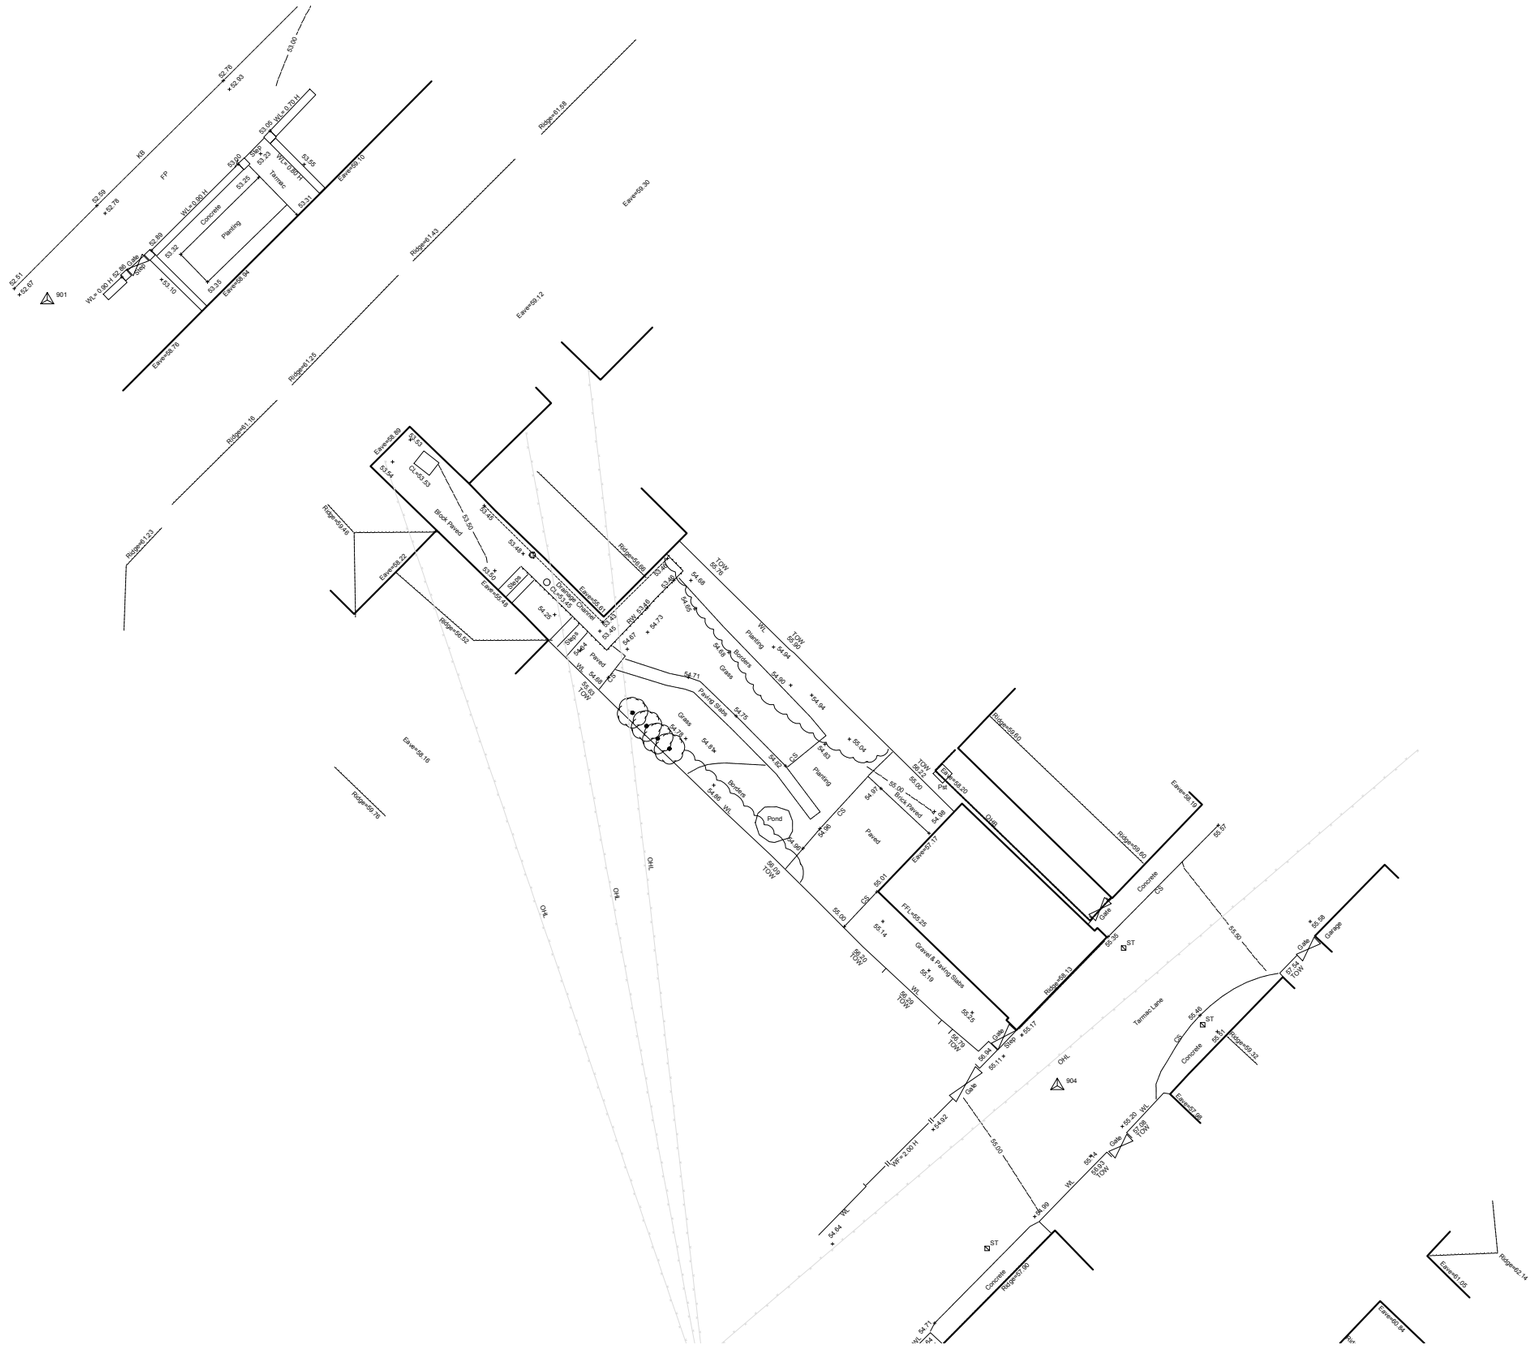

ALL LEVELS RELATIVE TO ORDNANCE DATUM

N

REVISION	NOTE	DATE

KEITH WOTTON ARCHITECTURAL SERVICES
16 PENDEEN CRESCENT THREEMILESTONE
TRURO TR3 6SP
Mob. 07900 676469
e-mail kw.architectural@btinternet.com

TITLE REPLACE GARAGE WITH STUDIO 11 ALBANY PLACE FALMOUTH TR11 3BZ	AUTHOR KW
CLIENT ELLIE FAIRS	DATE 21-03-2023
DETAIL SITE SURVEY	SCALE 1:200 @ A3

STATUS	DRAWING No.	REVISION
SURVEY	**426-001**	