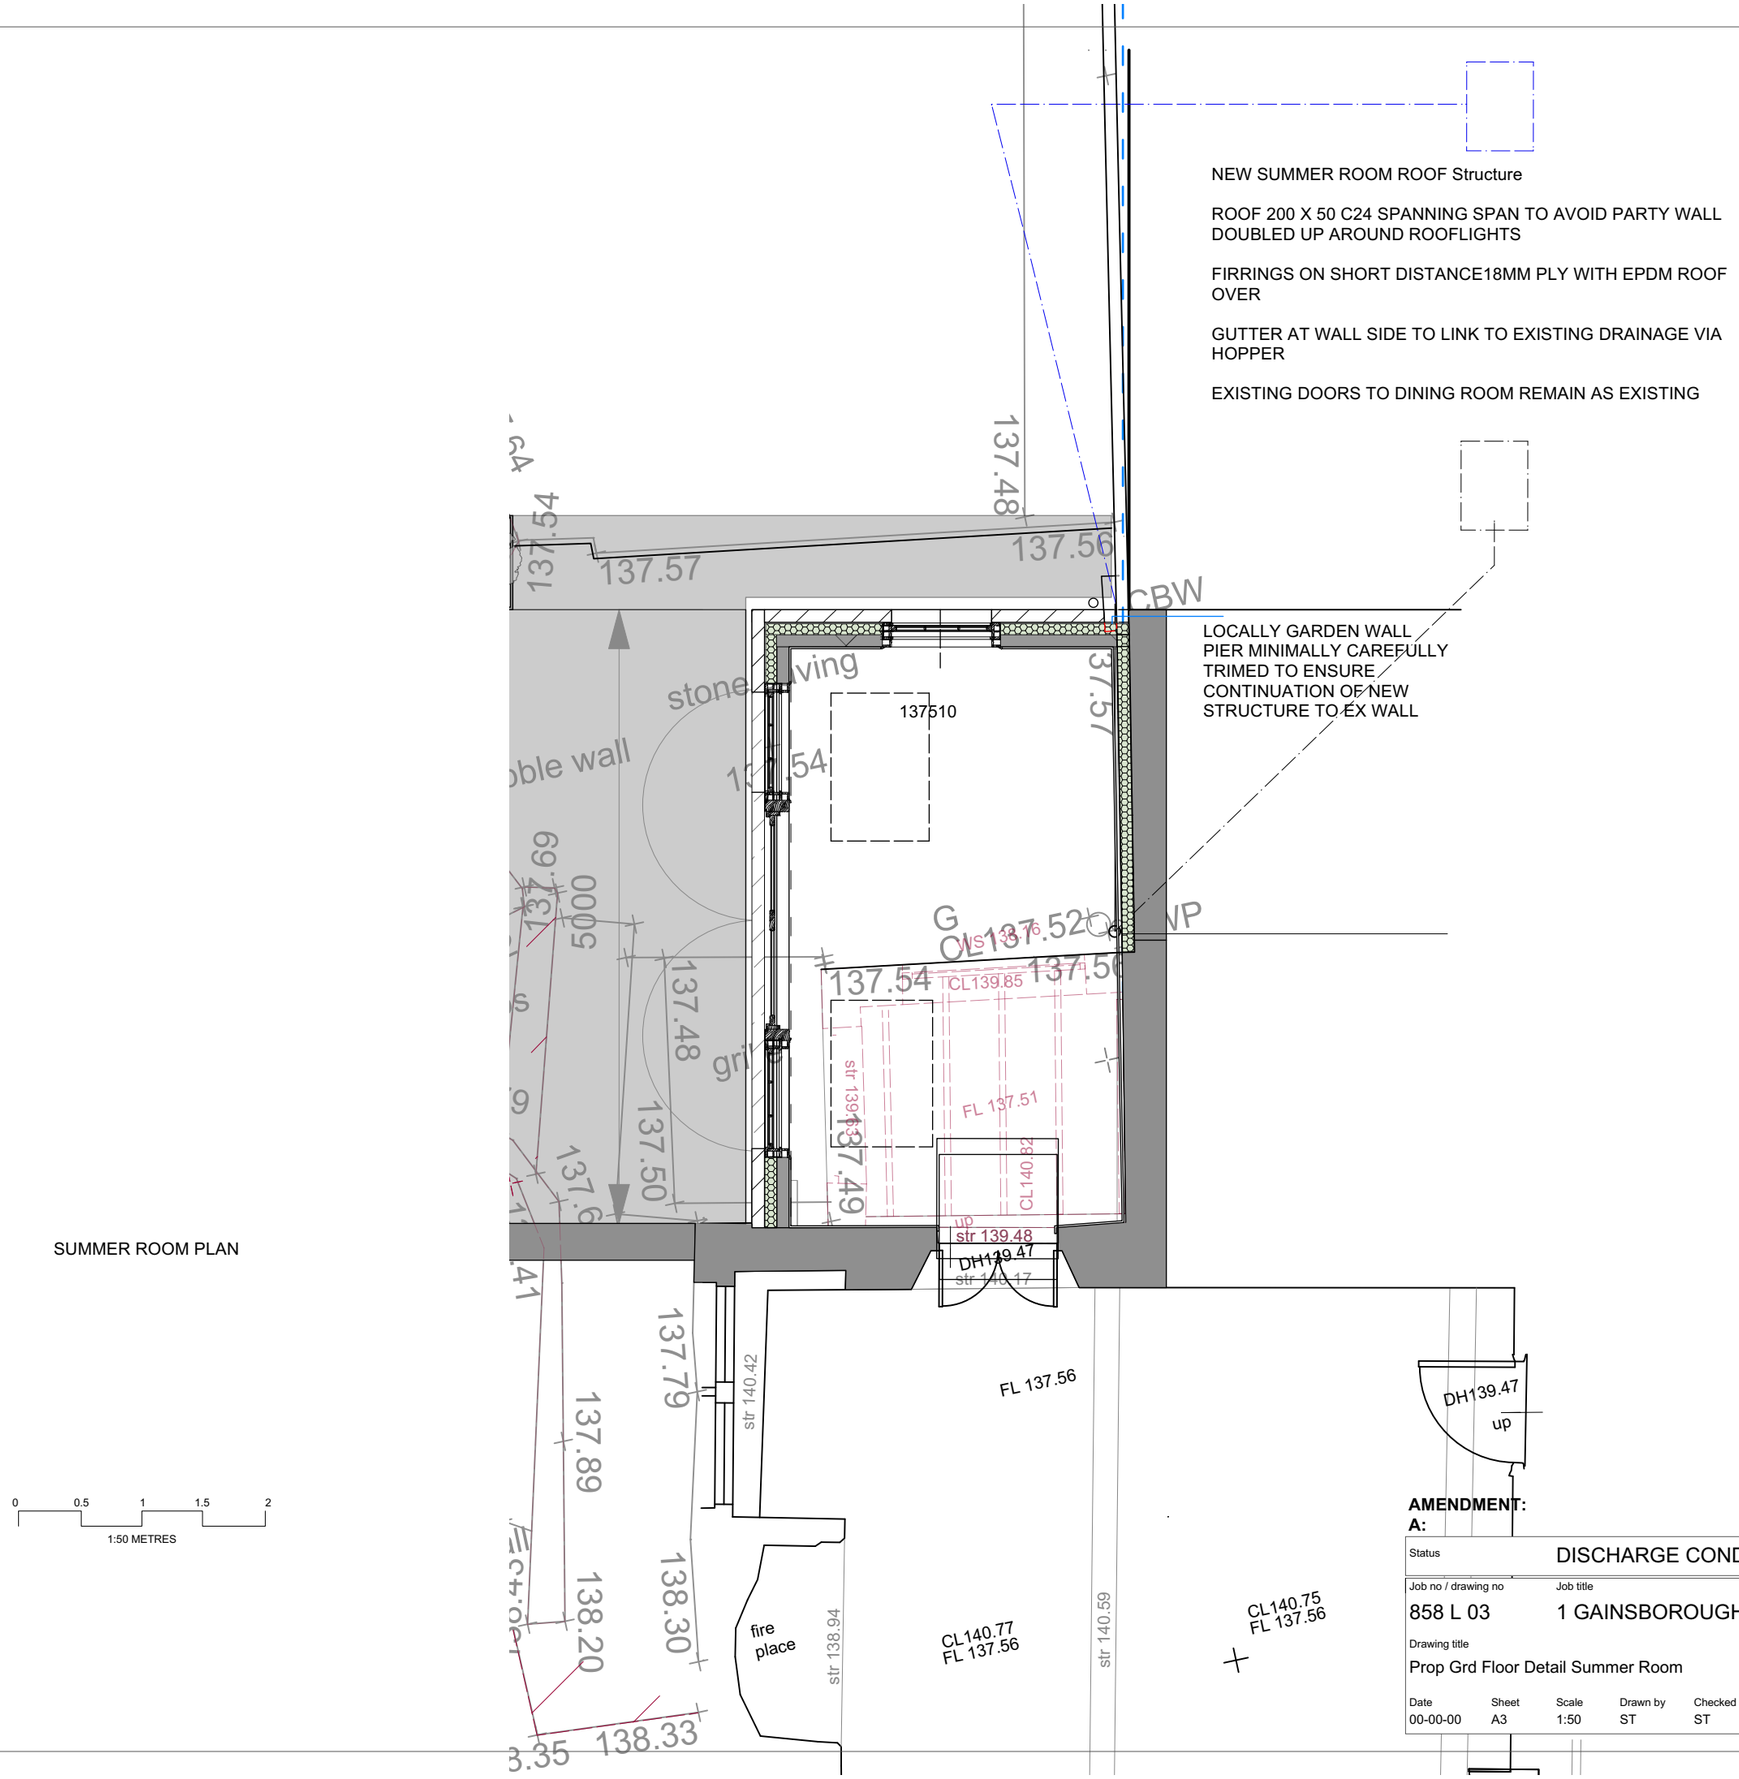

SUMMER ROOM PLAN

0 0.5 1 1.5 2

1:50 METRES

AMENDMENT: **DATE**

A: **00.00.00**

Status	DISCHARGE CONDITIONS
Job no / drawing no	858 L 03
Job title	1 GAINSBOROUGH
Drawing title	Prop Grd Floor Detail Summer Room
Date	00-00-00
Sheet	A3
Scale	1:50
Drawn by	ST
Checked by	ST

hetreed ross architects
hra
www.hetreedross.com 01225 851860