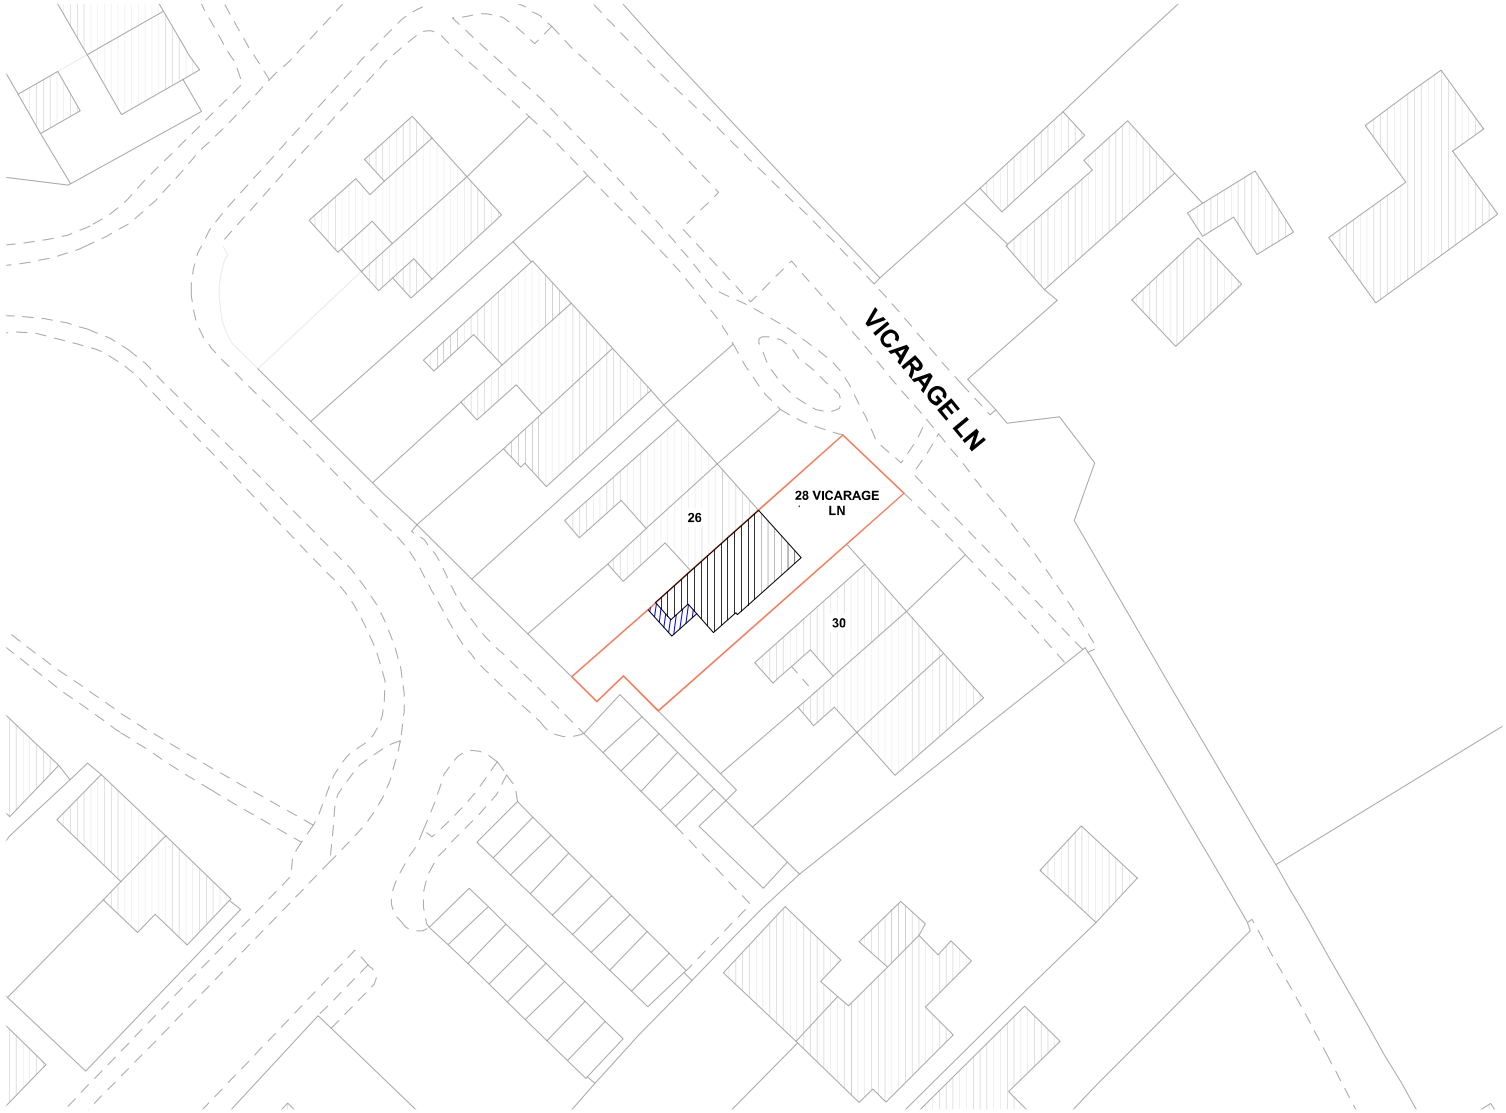

1:500

0 10 20 50

Yellow.

NOTES

NO DATE REVISIONS

VALID FOR CONSTRUCTION IF STAMPED AND SIGNED BY ARCHITECT

PROJECT STAGE: CERTIFICATE OF LAWFULNESS

N

KEY PLAN

PROJECT

28, Vicarage Ln
Hemel Hempstead,
HP3 0LP, UK

DRAWING TITLE

BLOCK PLAN

1:500 @ A3	SCALE
11-NOV-2022	DATE
AM	DRAWN
NV	CHECKED
421	PROJECT NO
	REV NO
	DWG NO

02