[redacted]

REPORT ERRORS AND OMISSIONS TO THE ARCHITECT
CHECK ALL DIMENSIONS BEFORE FABRICATION

REVISION	DRAWN	CHK'D	DATE

FRONT ELEVATION

SIDE ELEVATION (Viewed from no.233)

REAR ELEVATION

New white upvc fascias, soffit, barge boards, gutters and rainwater goods.

2no. new lantern roof lights.

High performance insulated flat roof to single storey rear extension.

White aluminum bi fold doors designed and installed in accordance with the manufacturers instructions, Client to confirm configuration.

Facing brickwork to match that of the existing building.

Bushes, trees, external drainage omitted for clarification.

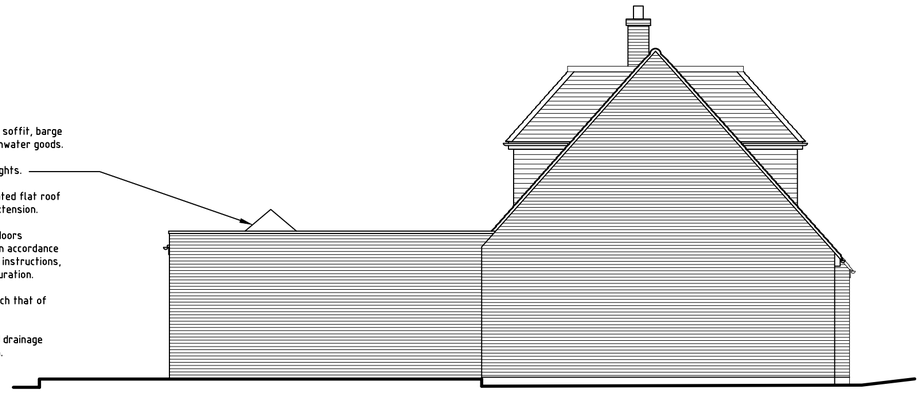

SIDE ELEVATION (Viewed from no.229)

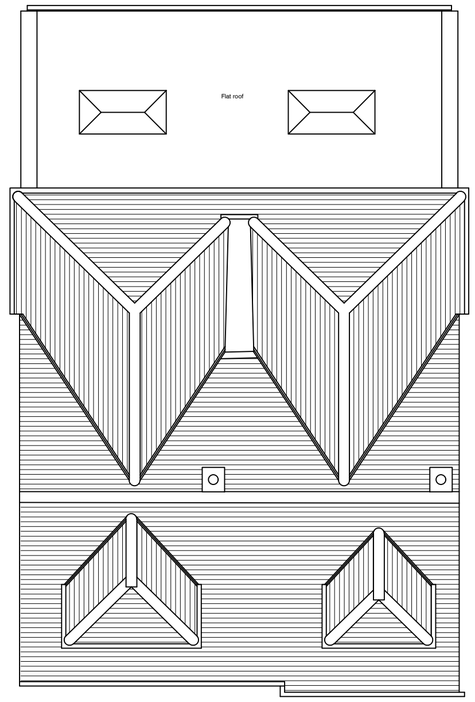

ROOF PLAN

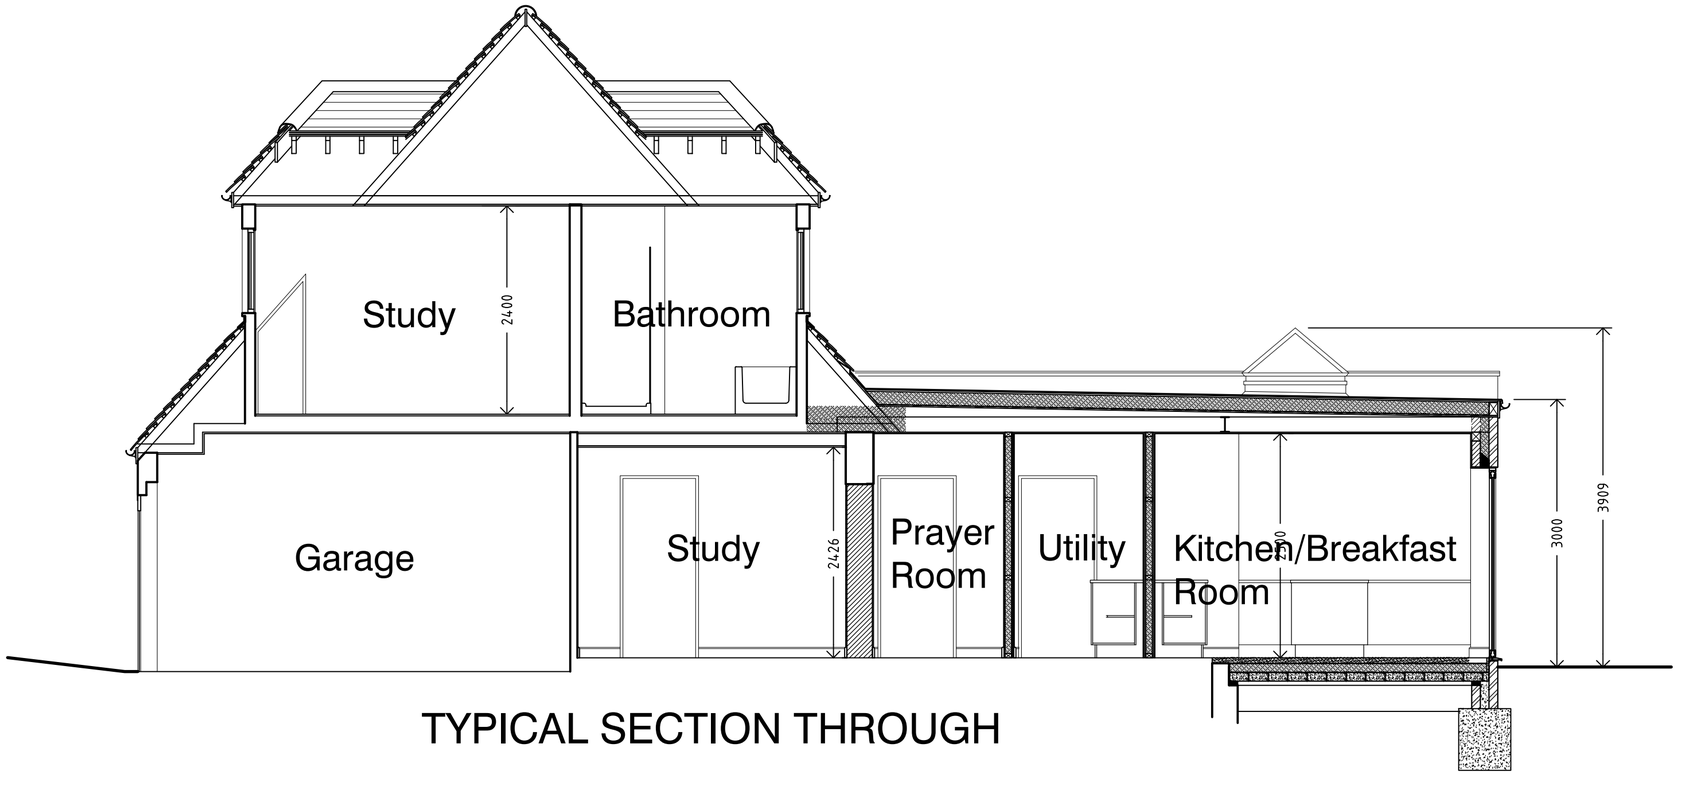

TYPICAL SECTION THROUGH

Scale Bar 1:100

0 1m 2m 3m 4m 5m 6m 7m 8m 9m 10m

Scale Bar 1:50

0 1m 2m 3m 4m 5m

CONTRACT
231 Pound Lane
Bowers Gifford, Basildon
Essex. SS13 2LB.

SCALE 1:50, 1:100.
DATE December 2023.
DRAWN C.J.
CHECKED

TITLE
Proposed Section,
Elevations and Roof Plan

DRAWING No
23233_011.
REVISION

ATP Architects + Building Surveyors
Brook House Coventry Road Ilford Essex IG1 4QR
T 020 8532 4141 F 020 8532 4140