N

125 100 75 50 25 metres 0

RevID	Change Name	Date

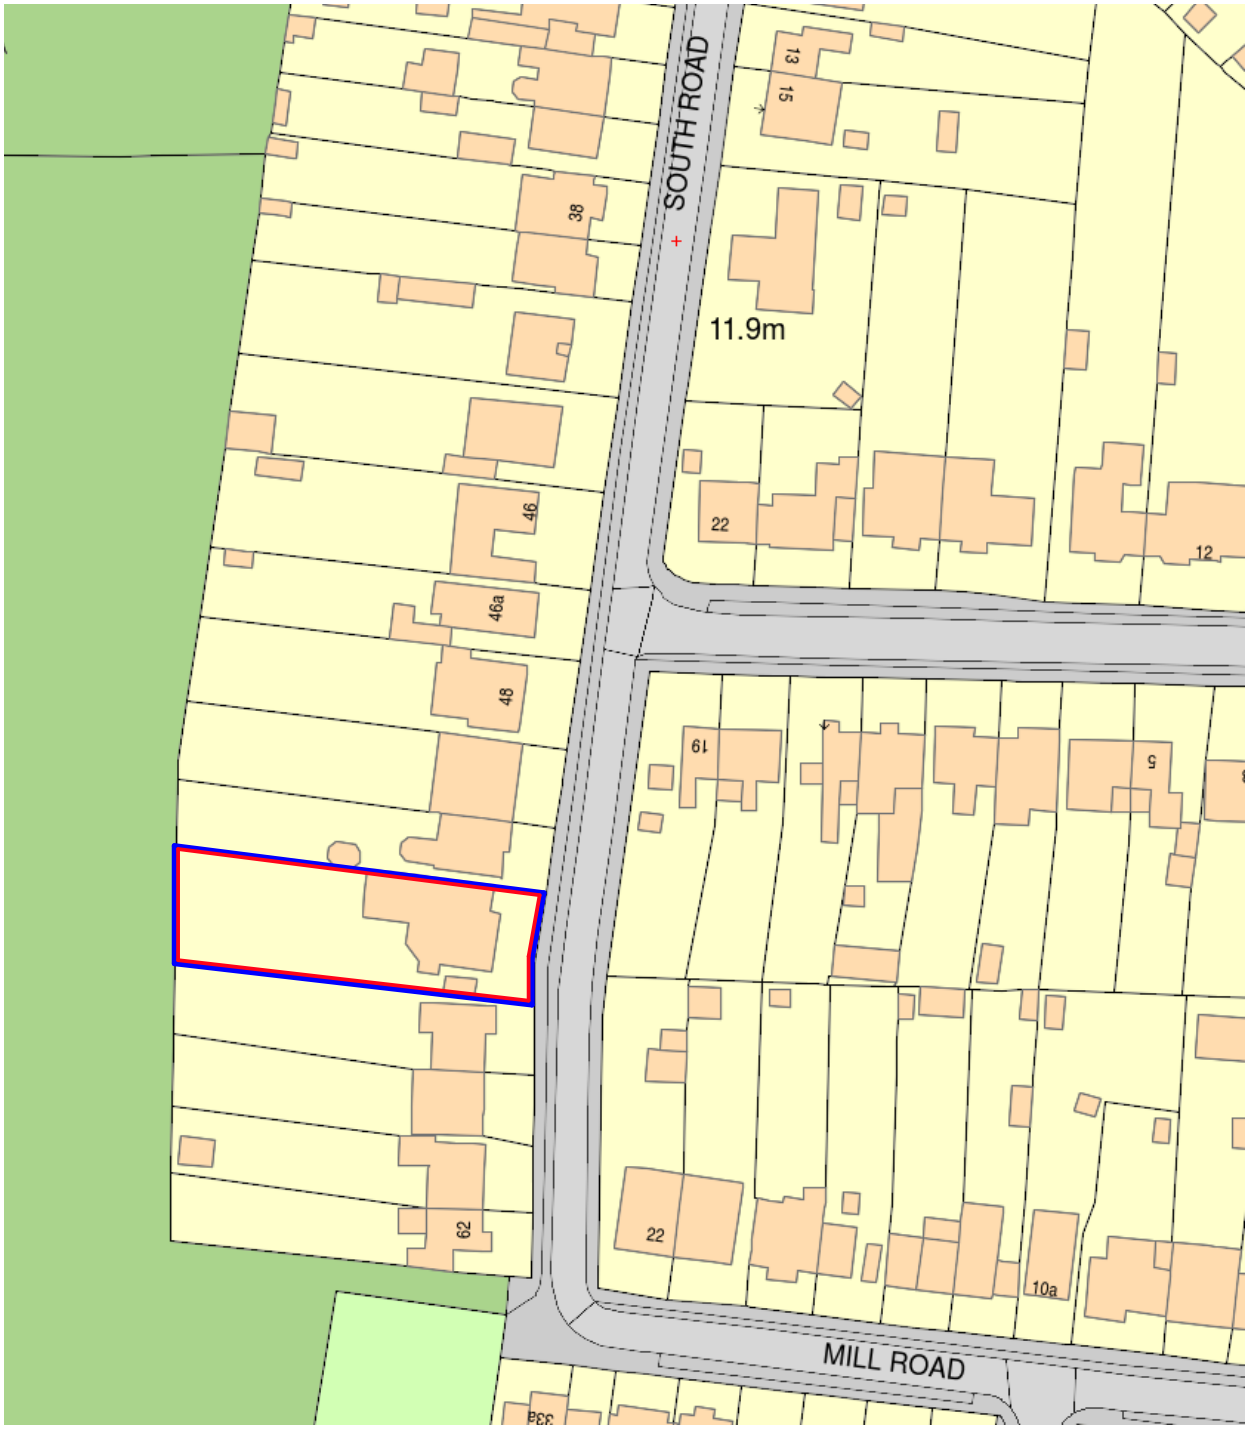

54 South Rd House Extension

Site Location Plan

bb+c architects

33a Bridge Street | Cambridge | CB2 1UW | 01223 313386 | mail@bbcarchitects.co.uk

Planning

1:1250 @ A4

100 100

bb+c architects ltd. is a limited company registered in England and Wales. Company registration number: 9493805. Do not scale from this drawing. Copyright bb+c architects ltd.