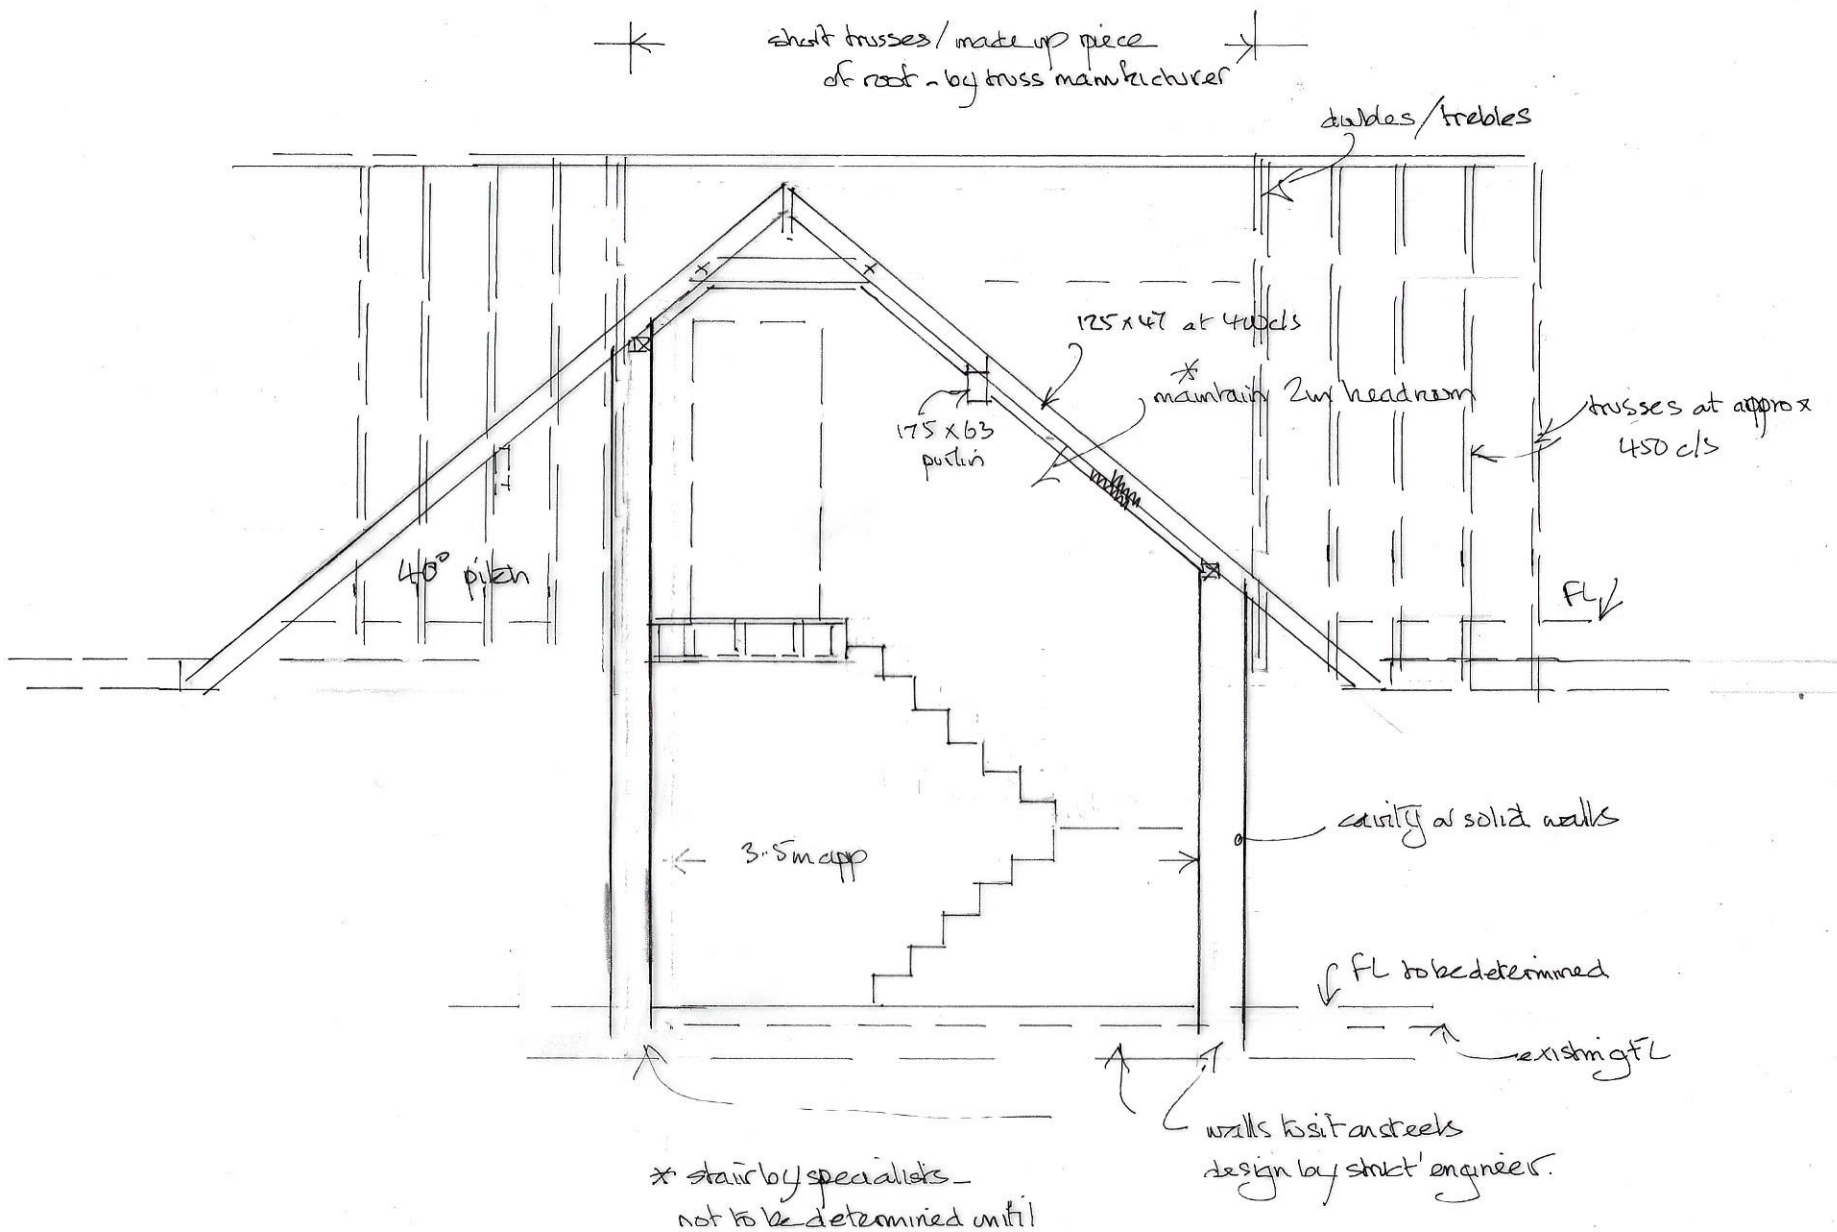

STAIR - WELL SECTION

1/50 AT A3

7507