Please be advised that this drawing remains the intellectual property of Shropshire Council.

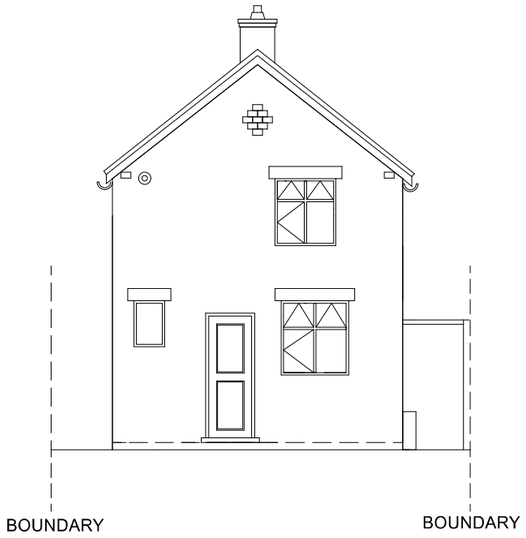

PROPOSED FRONT ELEVATION

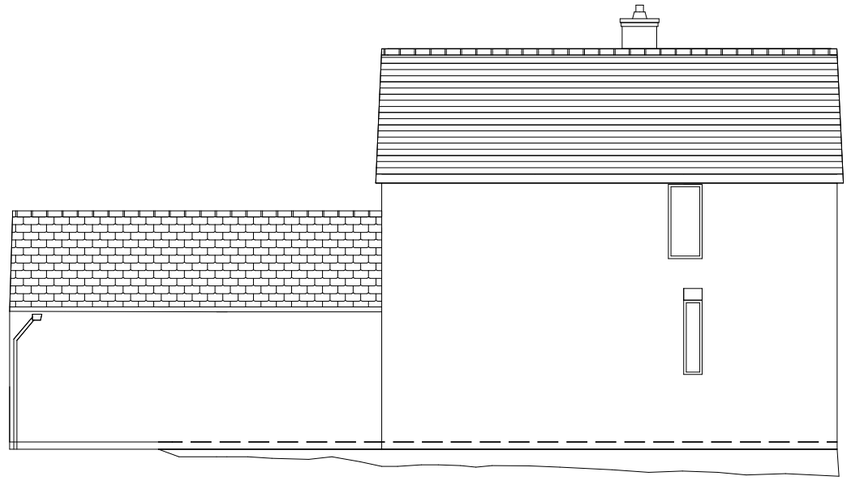

PROPOSED SIDE ELEVATIONS

PROPOSED SIDE ELEVATION

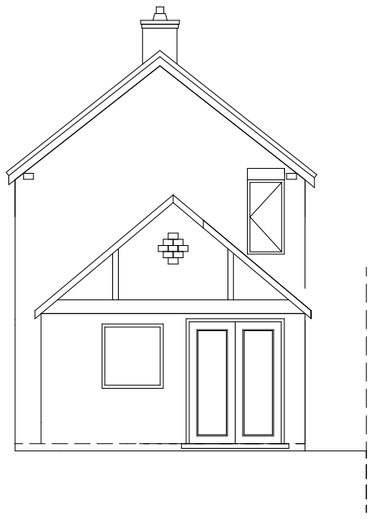

PROPOSED REAR ELEVATION

Date	Rev.	Description

Trudy Edwards

sunnyside hook a gate

SY5 0BU

Title: Proposed Elevations

Drawn By: SS

Date: 22/08/23 | Scale: 1:100 @A3

Dwg.No.: 78284 prop elevations

Revision: /

A3

Note:
Do not scale from drawing, all dimensions to be checked on site.

Private Sector Housing
Shropshire Council

Shirehall
Abbey Forgate
Shrewsbury
SY2 6ND
01743 251 810
privatesectorhousing@shropshire.gov.uk