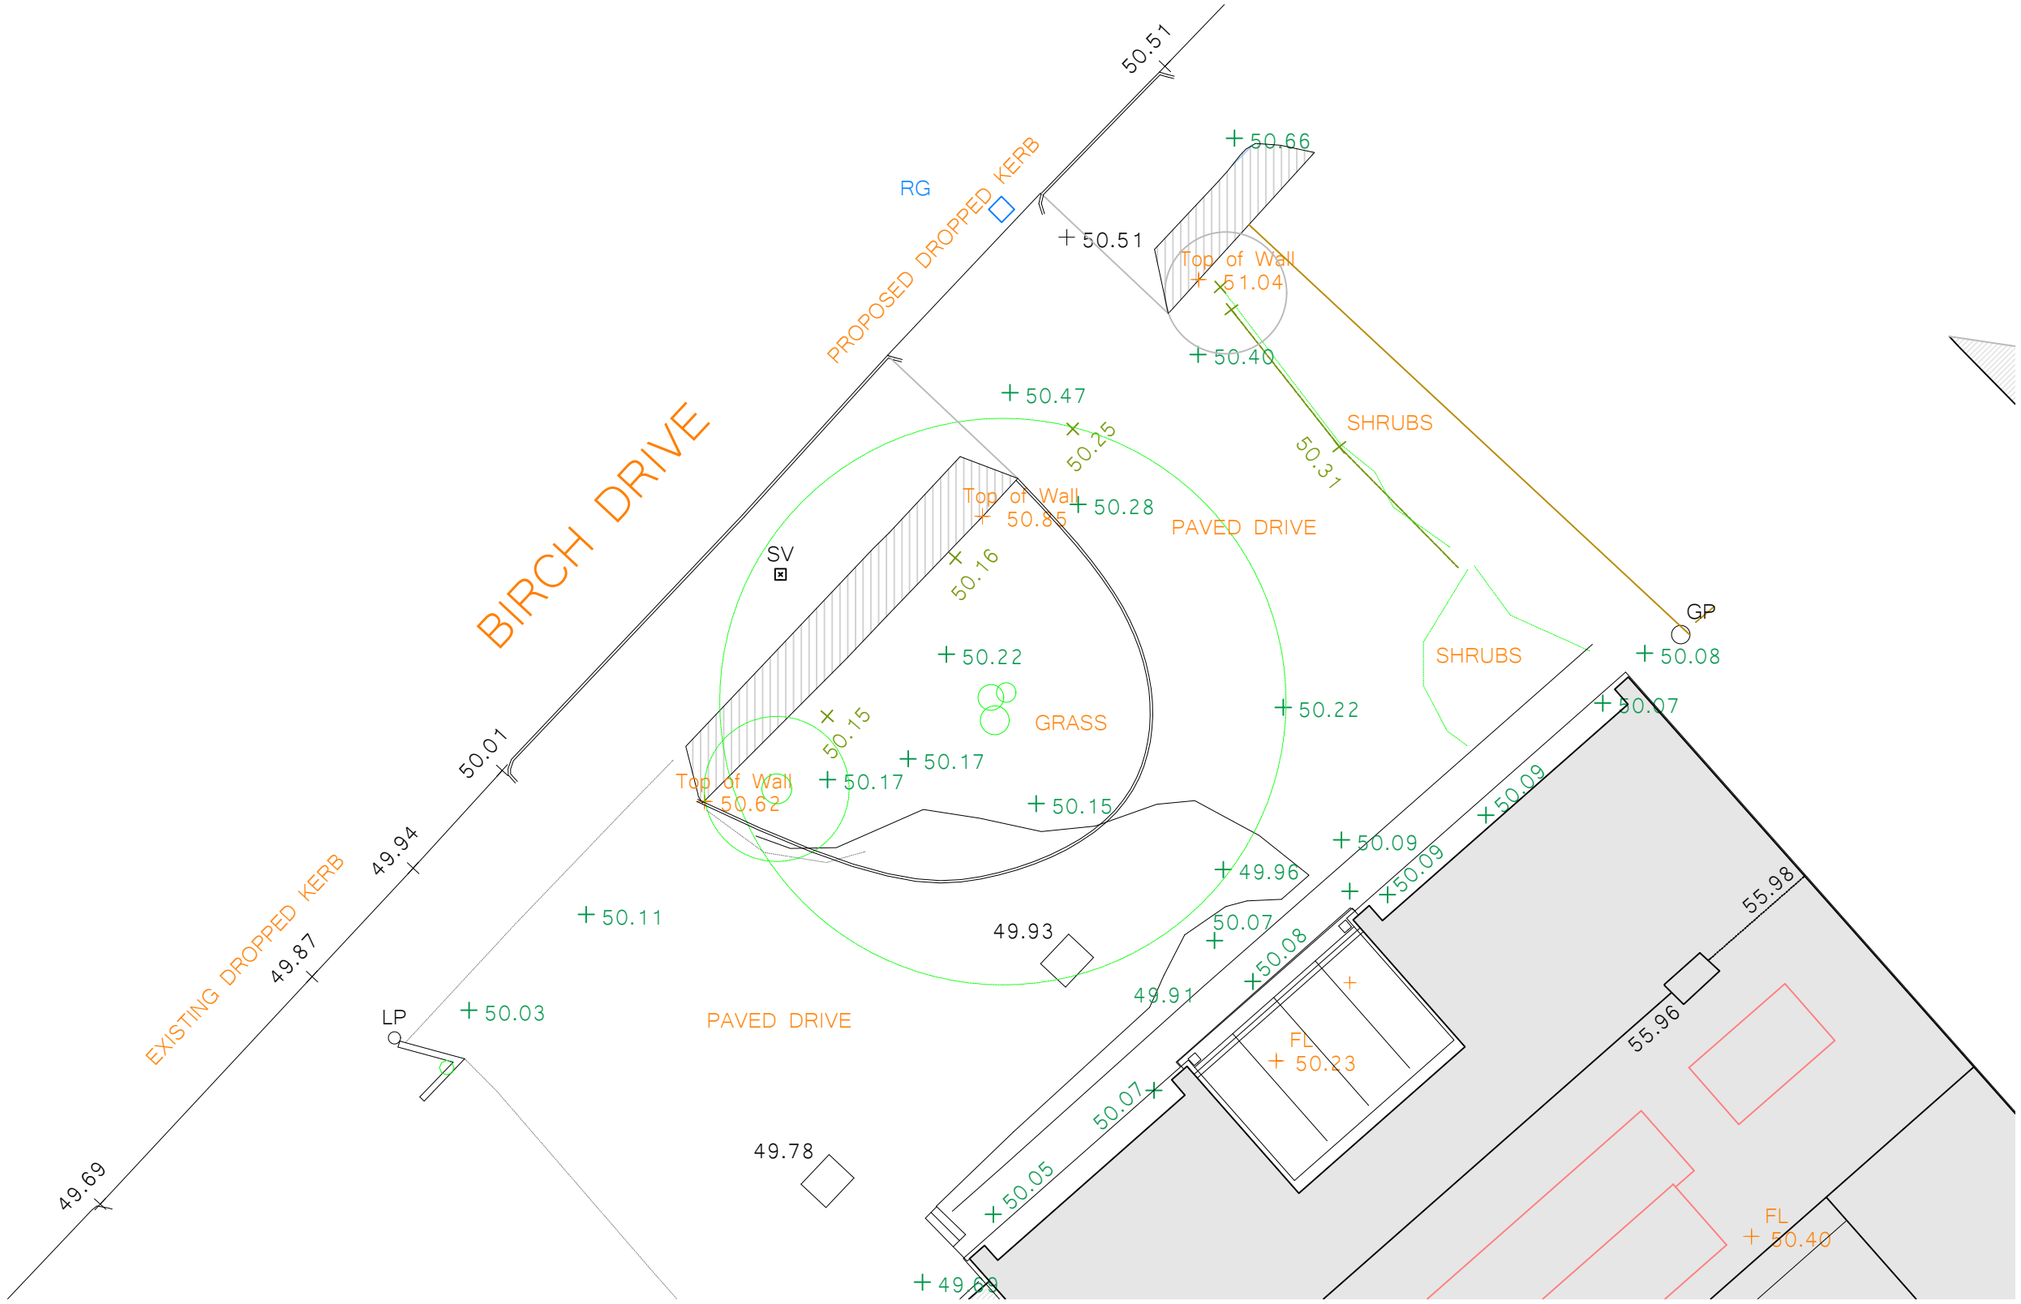

o'connor
plans and design

3 The Plain
Thornbury
Bristol
BS35 2AG

email: oconnorspm@gmail.com
plans-design.co.uk
tel: 07518 - 489970

Ref Date
REVISIONS

CLIENT
Mr J Morgan

PROJECT
1283

DRAWING TITLE
Proposed Entrance

SITE
2 Birch Drive
Alveston

SCALES / PAPER SIZE 1:100 @ A3
DATE January 2024

DWG NO 1283.03