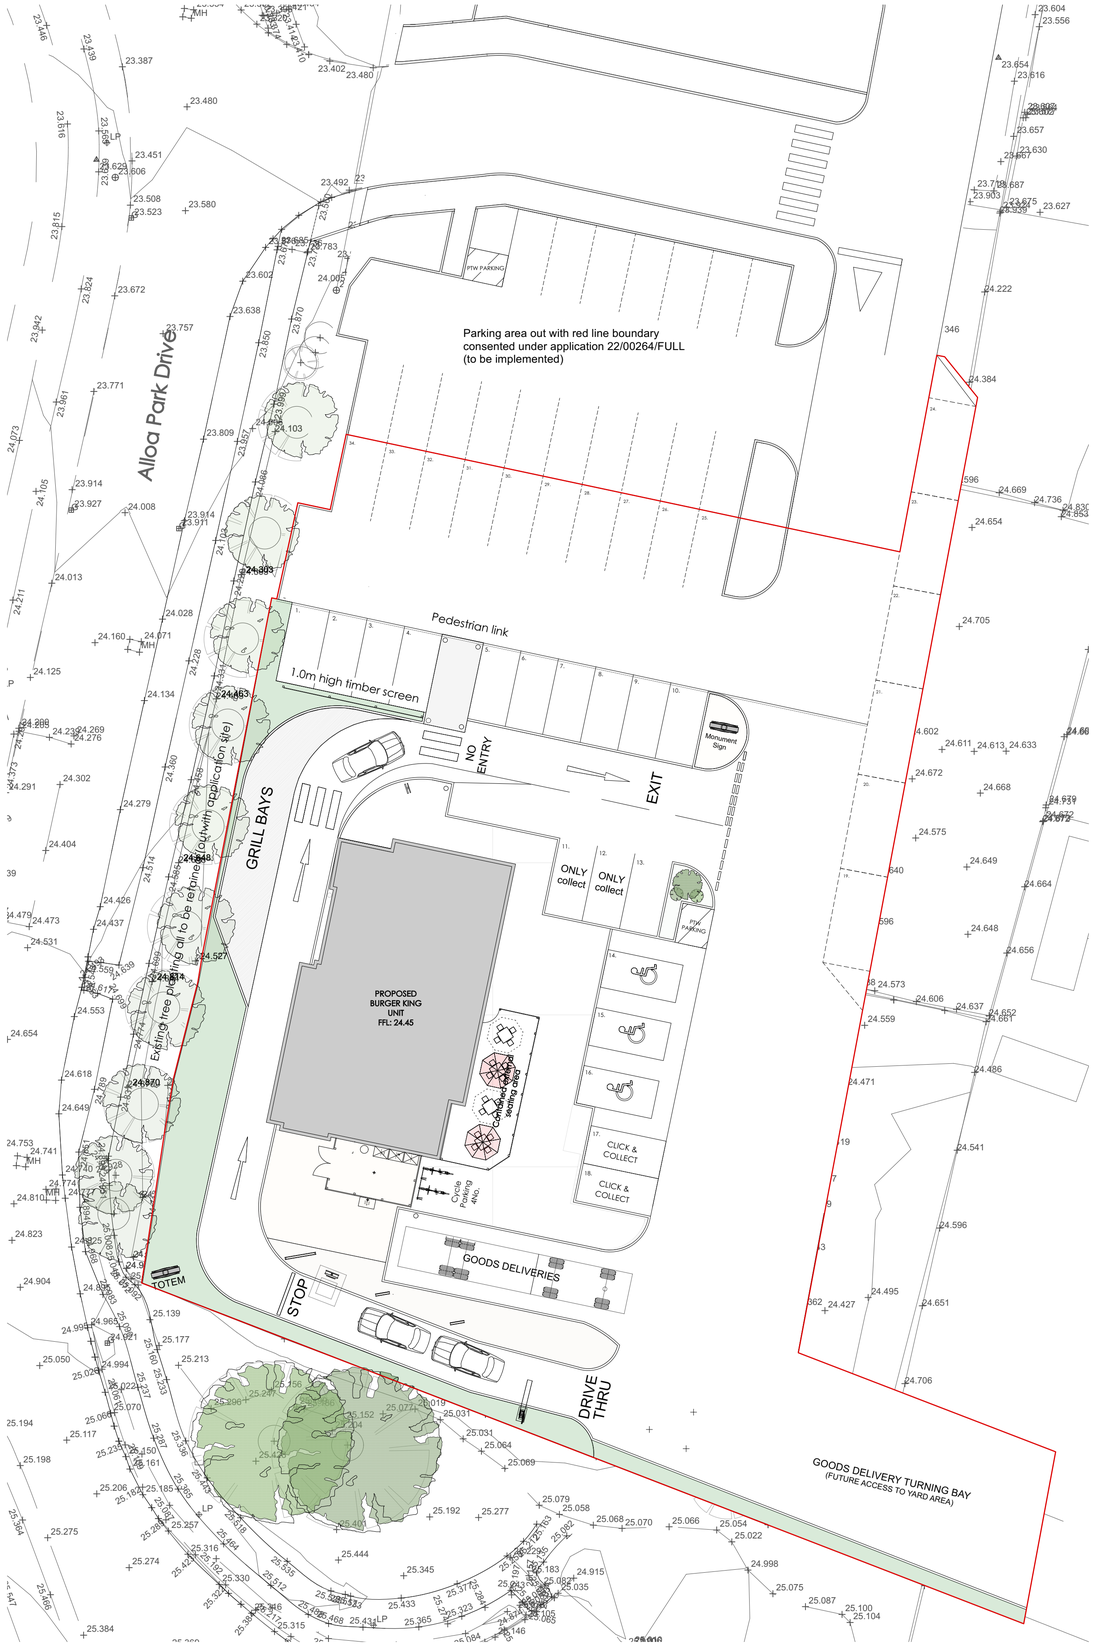

Proposed **Site plan** @ 1:200

0 5m

N

NORTH

All signage including totem signs indicated on plan to be consented under a sepatate Advertising Consent application.

Total Parking :
24 car parking spaces (inc 3No. disabled bays)
4no. cycle spaces

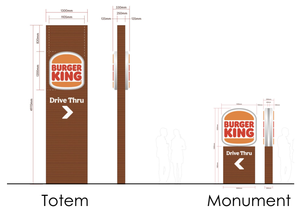

Totem Monument

Primary **Signage** @ 1:100

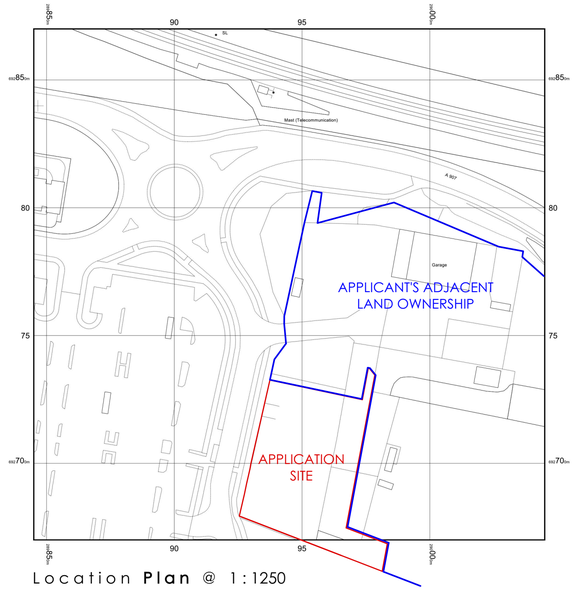

Location **Plan** @ 1:1250

0m 1cm = 12.5m 62.5m

N

NORTH

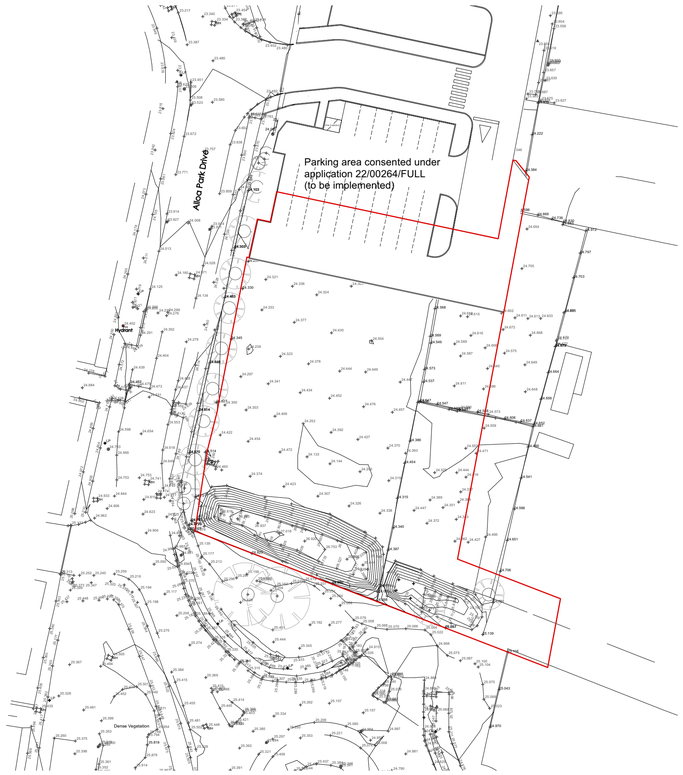

Existing **Site plan** @ 1:500

0 5 10m

N

NORTH

Reproduced from OS Sitemap by permission of Ordnance Survey on behalf of the Controller of Her Majesty Stationary Office .
© Crown Copyright 2024.
All rights reserved
Licence No. 1000046655

arka ARCHITECTS
The Loft, Tattie Kirk, Cow Wynd,
Falkirk, FK1 1PU
Tel 01324 639228
Email info@arka-architects.co.uk

GENERAL NOTES :

1. THIS DRAWING SHOULD BE READ IN CONJUNCTION WITH ALL OTHER ARCHITECTS & ENGINEER'S DRAWINGS, SPECIFICATION & LITERATURE.

2. DO NOT SCALE FROM THESE DRAWINGS

ALL DIMENSIONS IN MILLIMETERS UNLESS NOTED-
IF IN DOUBT ASK

3. THIS DRAWING HAS BEEN PRODUCED FOR INITIAL DESIGN PURPOSES ONLY. SIGNIFICANT FURTHER DEVELOPMENT IS REQUIRED FOR ALL OTHER PURPOSES, INCLUDING CONSTRUCTION.

4. ALL ROAD DESIGN PROPOSED IS SUBJECT TO CIVIL ENGINEERING DESGN INPUT TO CONFIRM SUITABILITY AND SHOULD BE TAKEN AS INDICATIVE ONLY AT THIS STAGE.

Rev	Date	By	Description
A	20/01/2024		Layout updated

PLANNING

Project	Project Number
Burger King Alloa Park Drive Alloa	1074

Drawing
Existing & Proposed Site Plan

Scale	Drawn by
As Noted @ A1	CMc
Dwg Number	**Revision**
PP-01	A