BLOCK/SITE PLAN
AREA 36m x 36m
SCALE: 1:200 on A4
CENTRE COORDINATES: 378470 , 275232

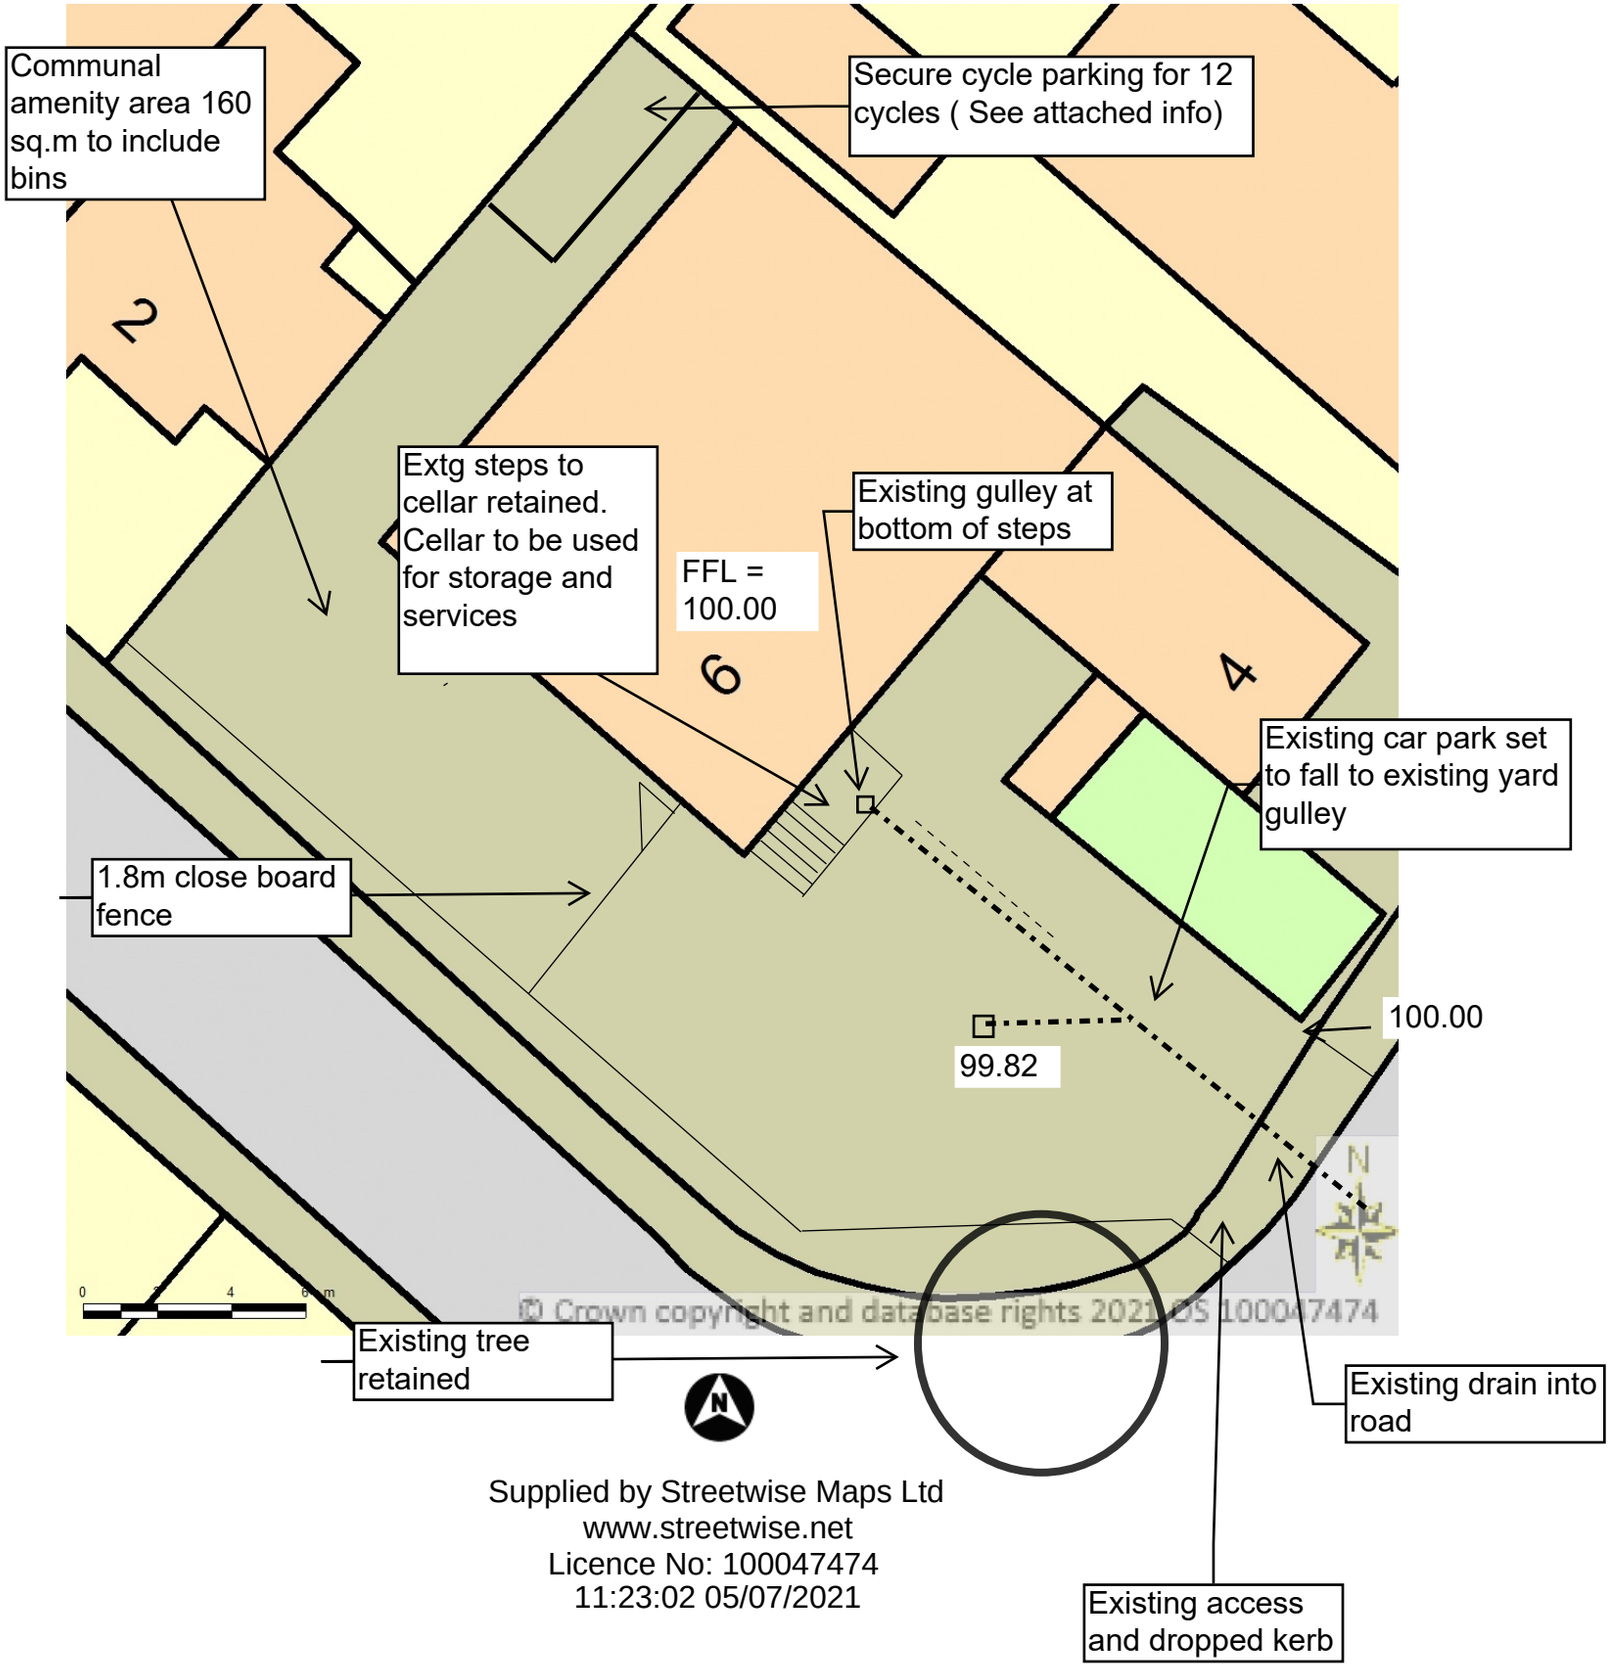

Supplied by Streetwise Maps Ltd
www.streetwise.net
Licence No: 100047474
11:23:02 05/07/2021