SOUTH ELEVATION

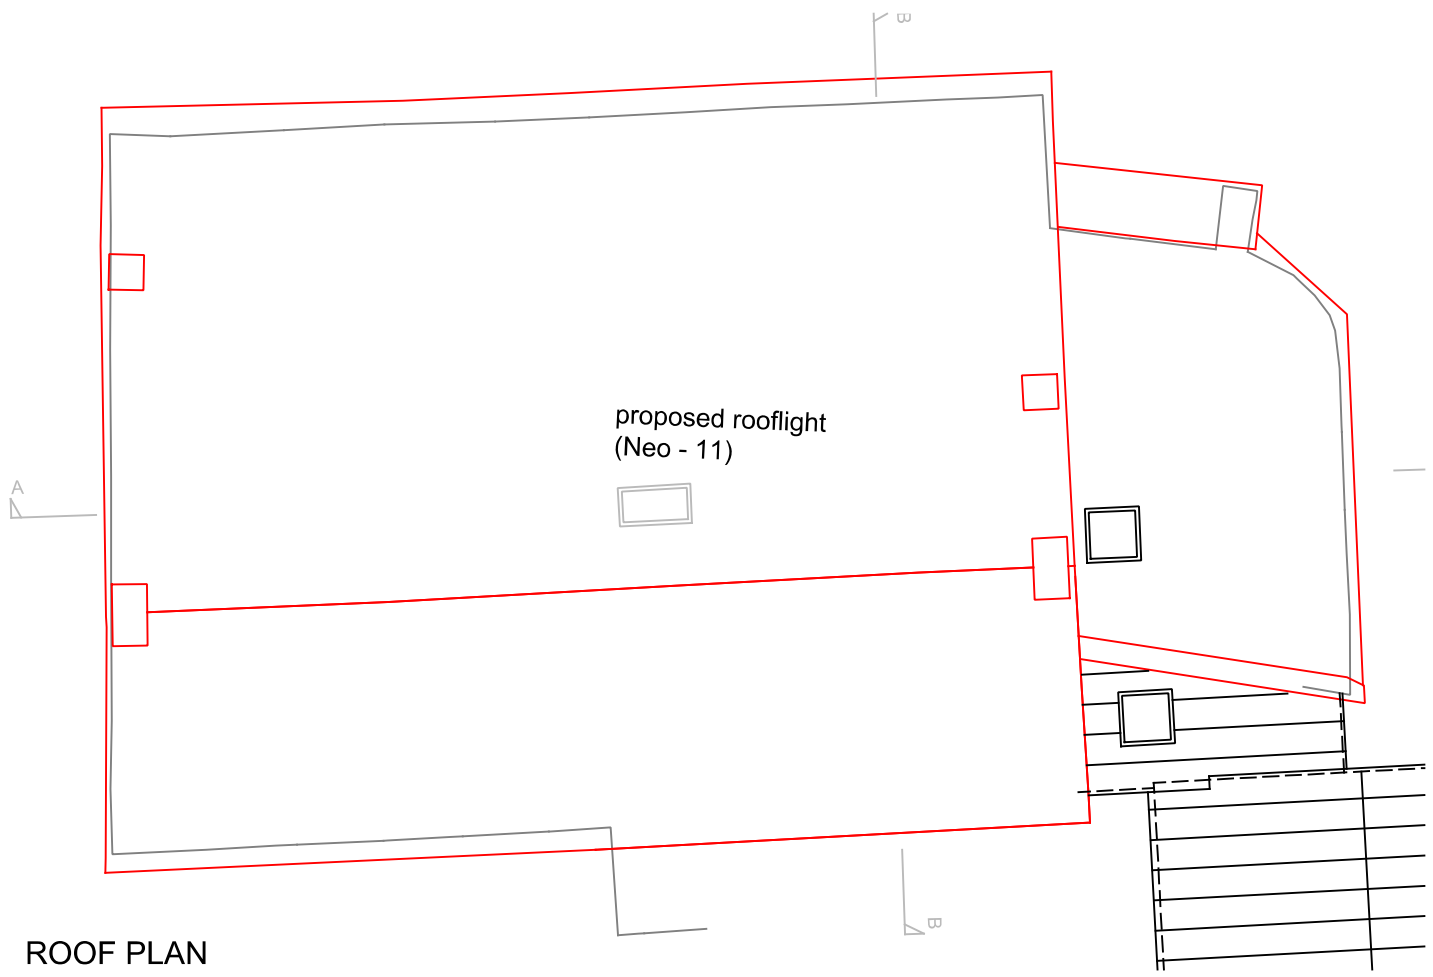

ROOF PLAN

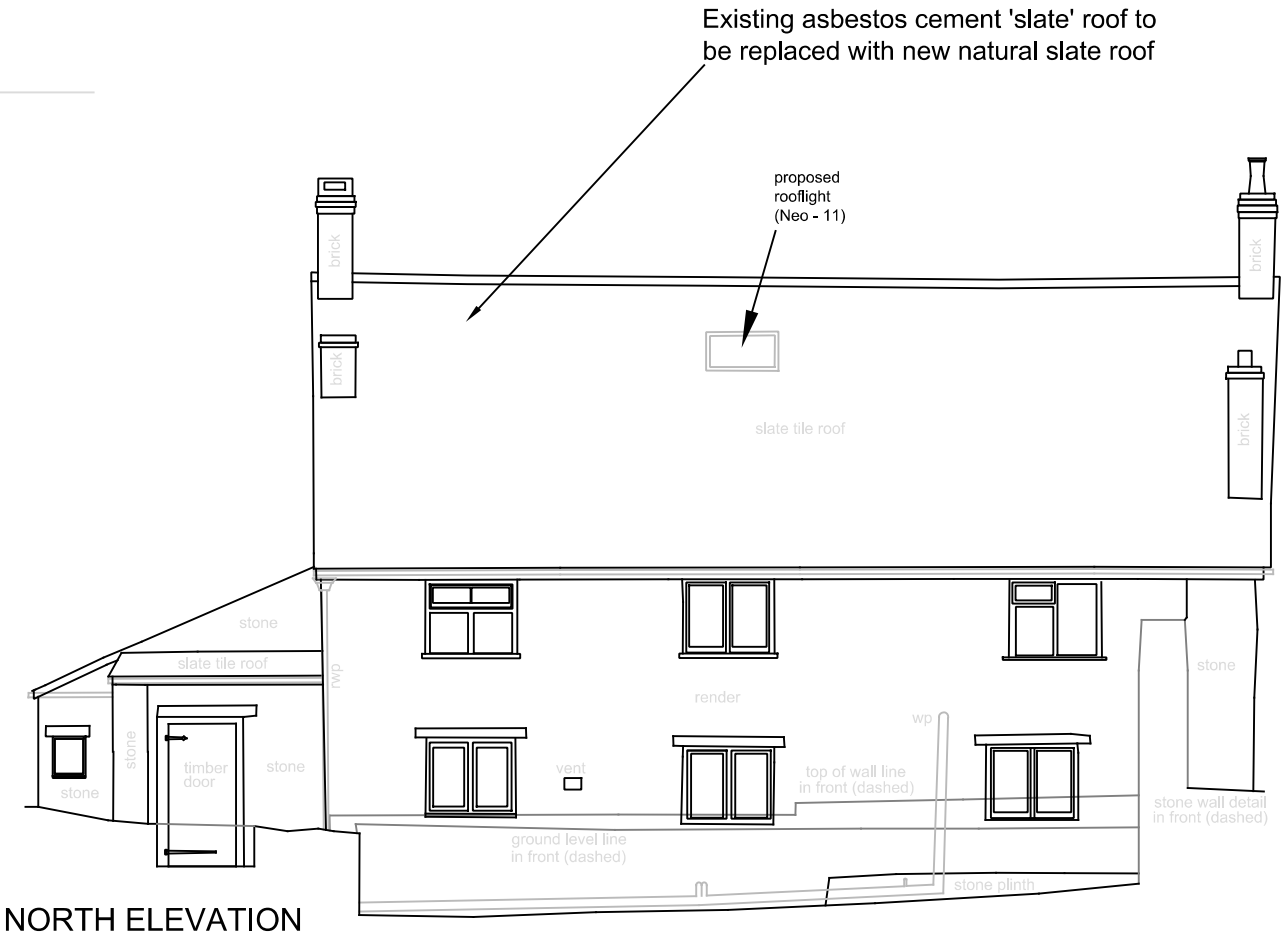

NORTH ELEVATION

0 1 2 3 4 5 10m

All dimensions to be checked on site

Copyright reserved

cj architects
Carlisle Jessop Llp

Number	Project	Title	
1965 P 01A	Re-roofing Park Farm Mr and Mrs Bowles	Plans As Proposed & as Existing	Scale 1/100 Drawn Date Jan 24 Checked

23 Union Street, Wells,Somerset, BA5 2PU 01749 673006 mail@cjarchitects.co.uk