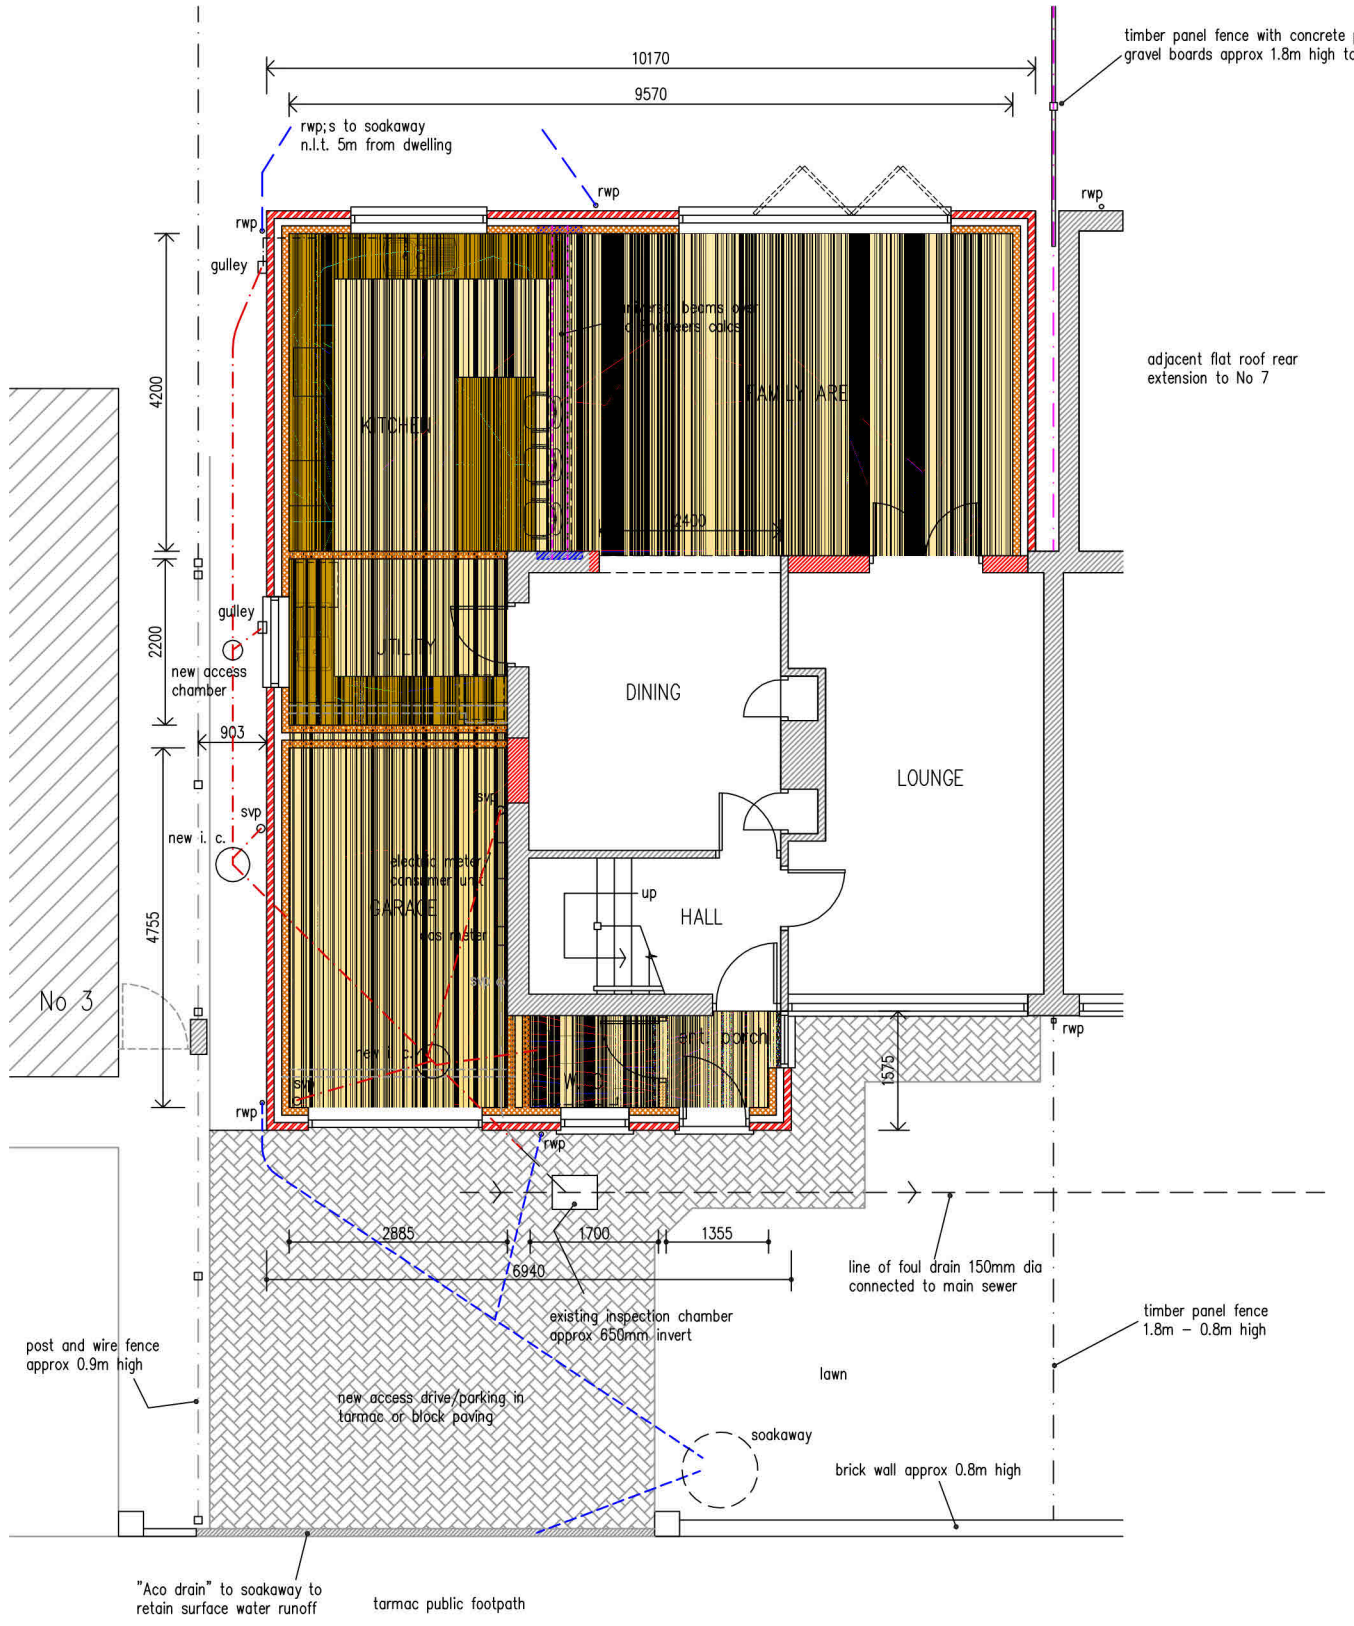

PROPOSED GROUND FLOOR PLAN

Extension floor area = 66.1m2 (shaded area)

PROPOSED FIRST FLOOR PLAN

Extension floor area = 35.6m2 (shaded area)

1:100 0 1 2 3 4 5m

Key Robinson Architectural Services

Project :	Proposed Extension at 5 Wordsworth Drive, Balderton, Newark, Notts. NG24 3QY
Client :	Mr & Mrs S. Collins
Dwg. No. - SC-05	Proposed Floor Plans
Scale : 1 : 100	Date : Dec. 2023 — A3