NOTES:

This drawing is meant for design intent only.
This drawing should not be scaled from.
All dimension are to be checked and confirmed by the contractors prior to construction.
mwbResidence accepts no responsibility for construction.

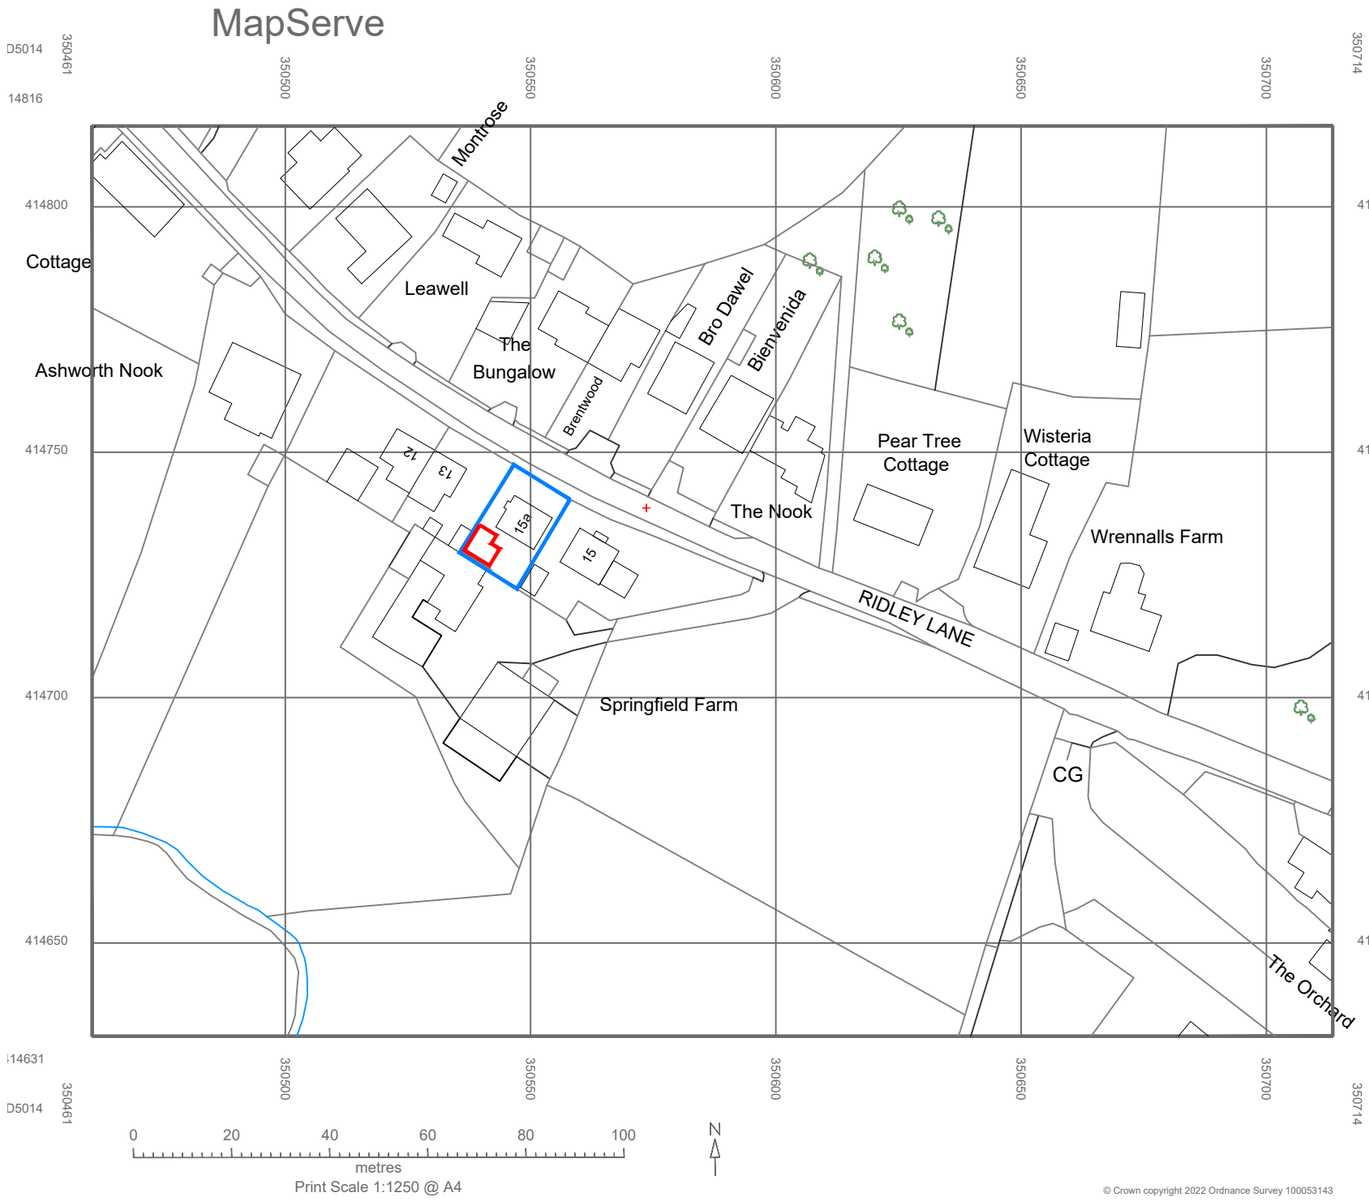

Proposed Location Plan

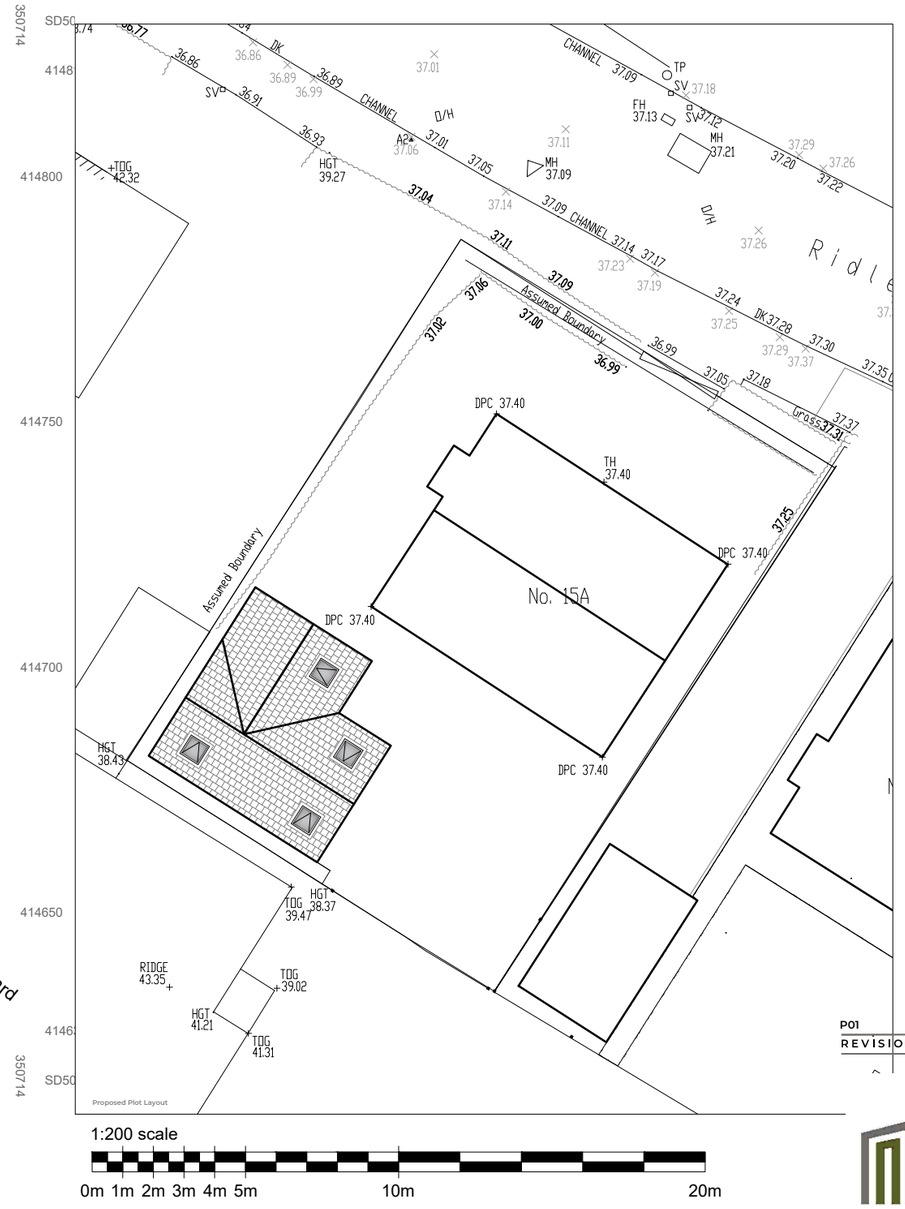

Proposed Plot Layout Plan

REVISION	DATE	NOTES
P01	27/11/23	Initial Issue

MWBARCHITECTURE

www.mwbarchitecture.com
Office Number: 01704 634372

Project No: 322

Client: Mr M Culshaw

Project Address:
15A Ridley Lane, Mawdesley,
Ormskirk, L40 2RF

Drawing No: 01002

Status: PLANNING

Date: 27.11.23

Drawing Title:
Proposed Location Plan
& Plot Plan

Scale: 1:250 @ A3

Drawn: DG

Checked: MWB

Status: S0
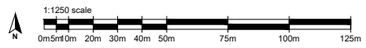
Revision: P01