proposed floor plan

shoreside : braes : skye

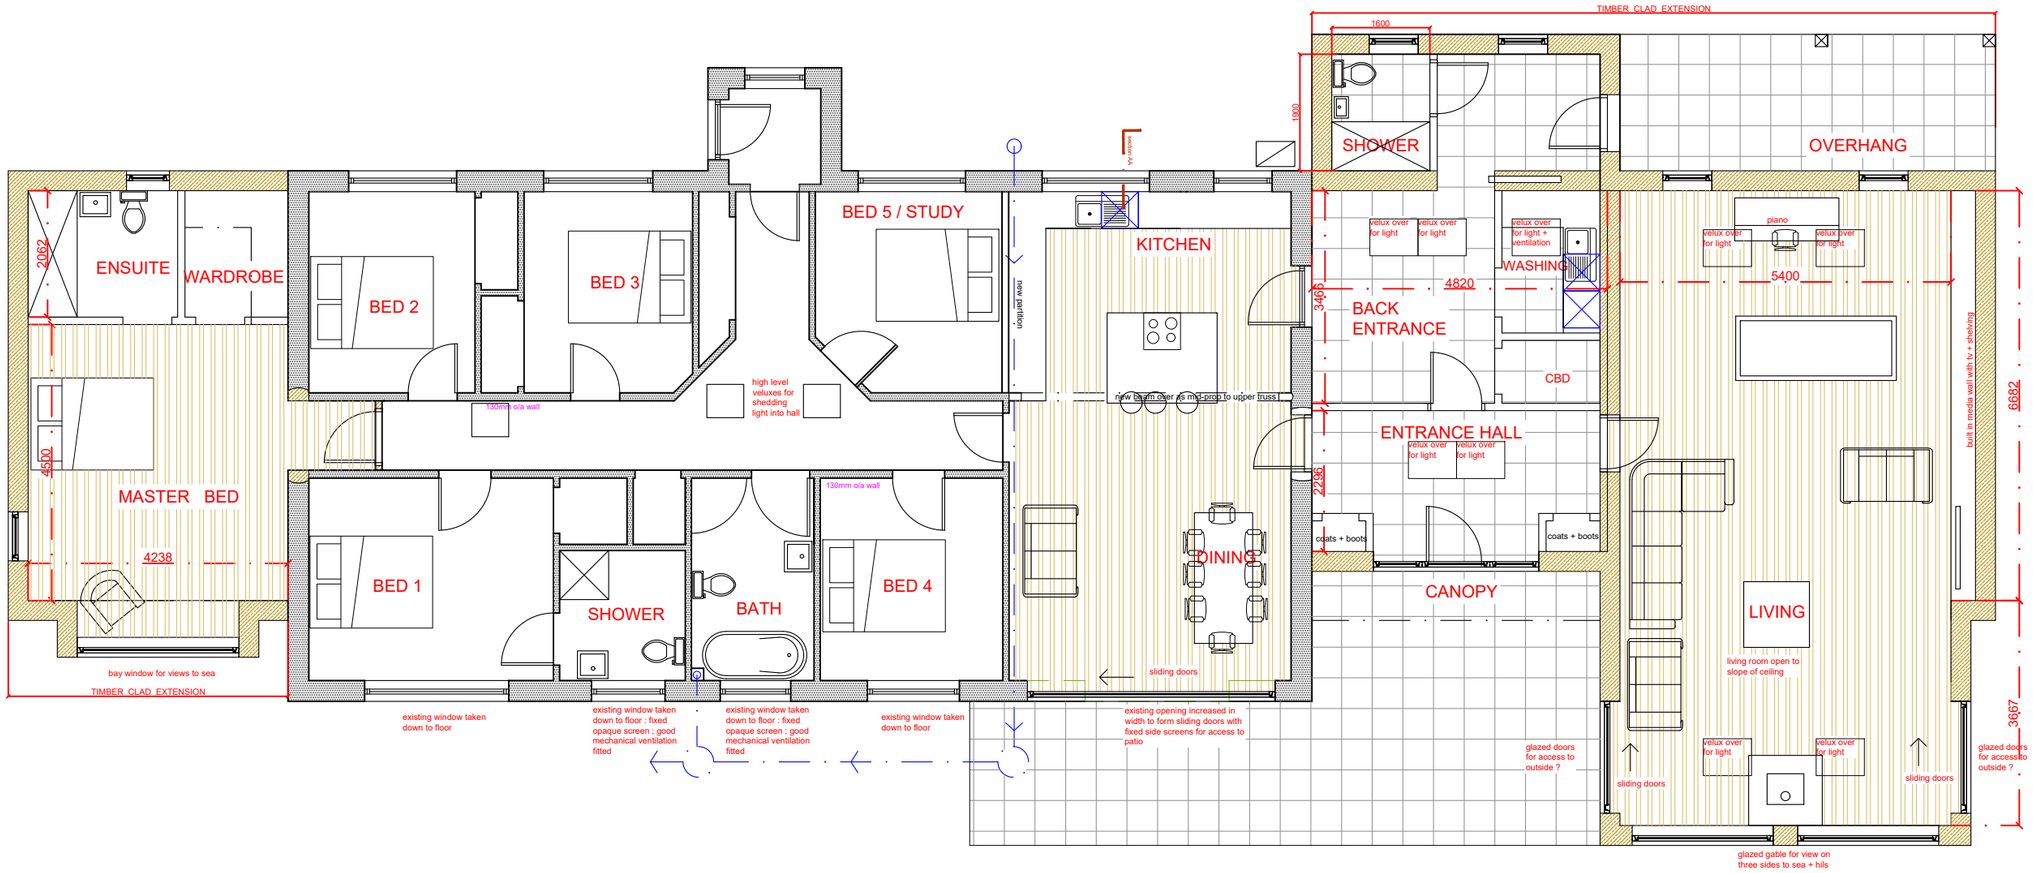

chartered architect

1 waterloo : isle of skye

http://www.grigor-taylorassociates.co.uk

tansygd@btinternet.com : 07720059219

proposed extension : shoreside : braes

for robert macqueen

scale 1-100@a3

dwg no. 1026-102B

gta

grigor-taylor associates

chartered architect