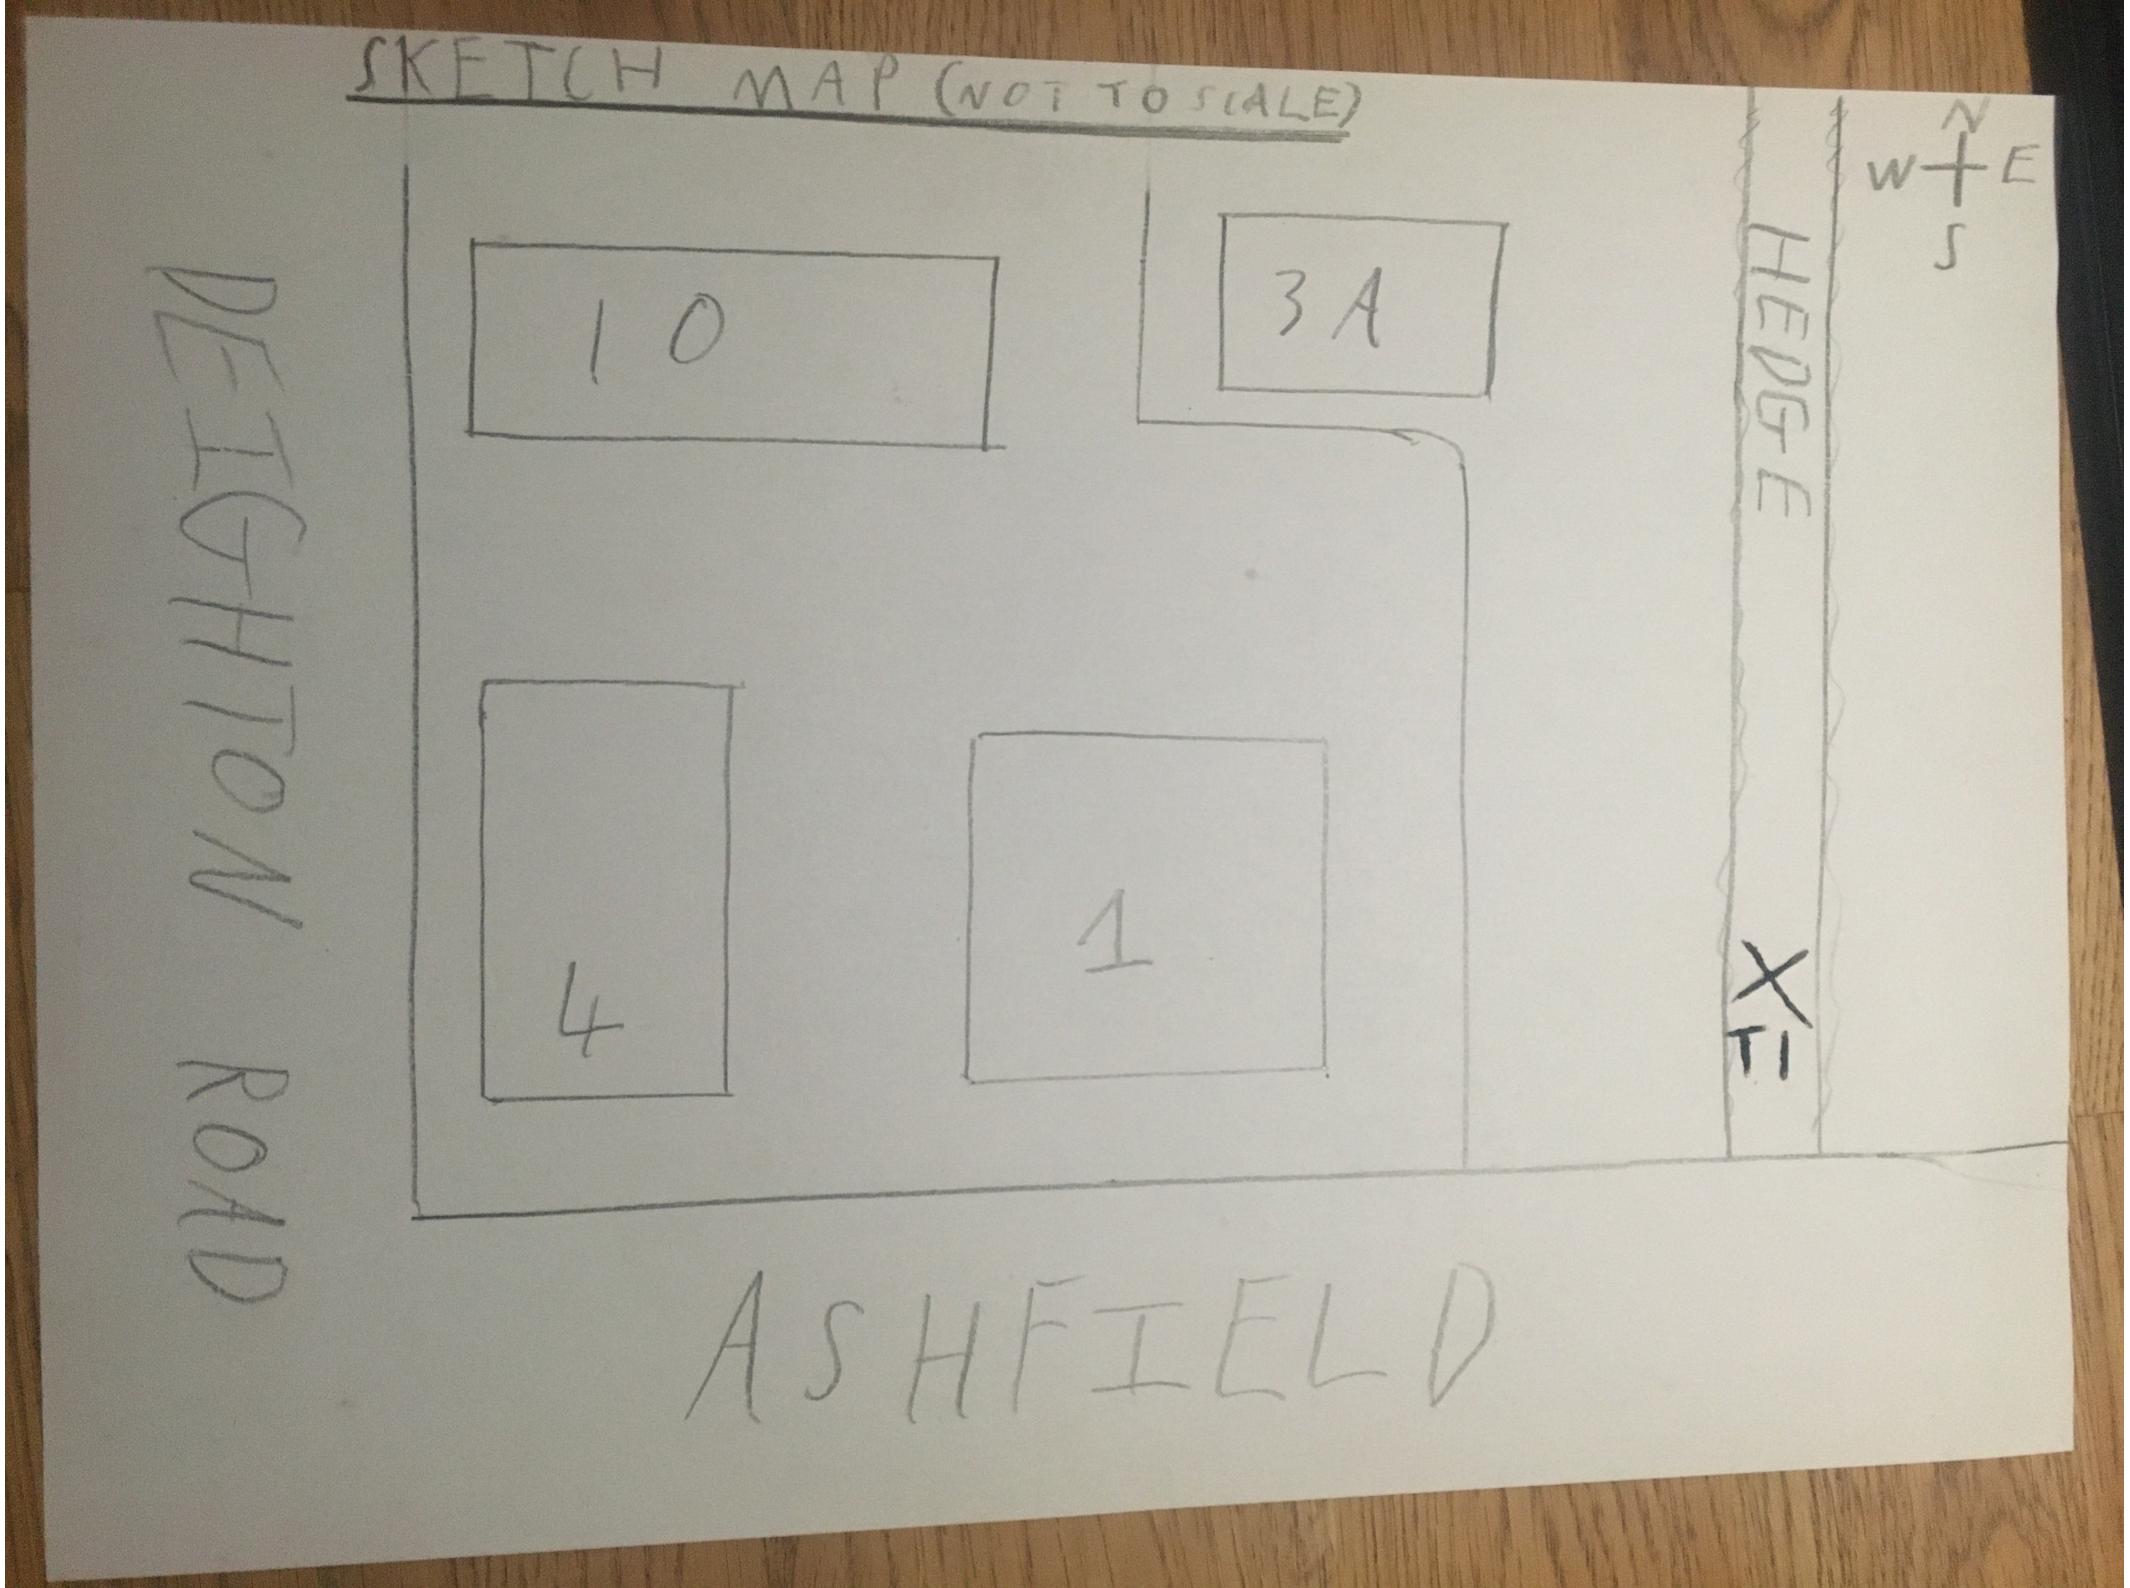
SKETCH MAP (NOT TO SCALE)
N
W
E
S
HEDGE
10
3A
4
1
X
T1
DEIGHTON ROAD
ASHFIELD