© Copyright - Let's Design Architecture Ltd. 2022
Not to be distributed without prior written consent

This drawing is not to be scaled from, unless using dimensions shown, as reproduced copies may not be to scale. All dimensions are to be checked on site and any inconsistency should be reported to the original designer.

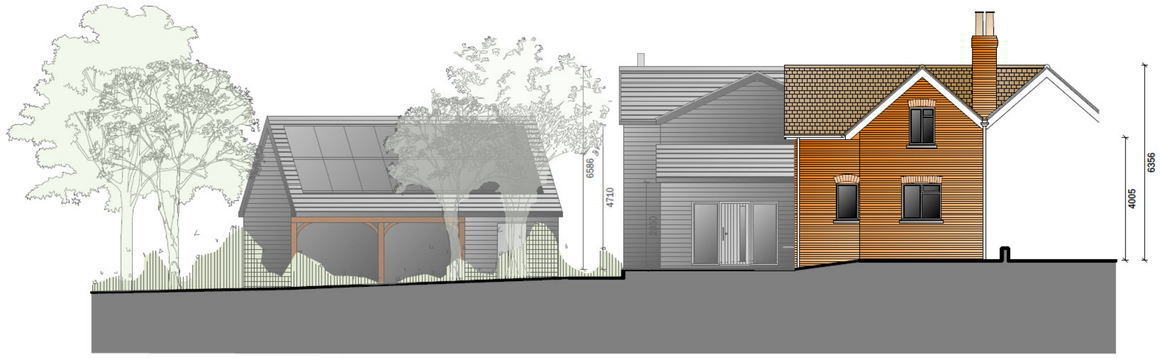

South West Elevation

North West Elevation

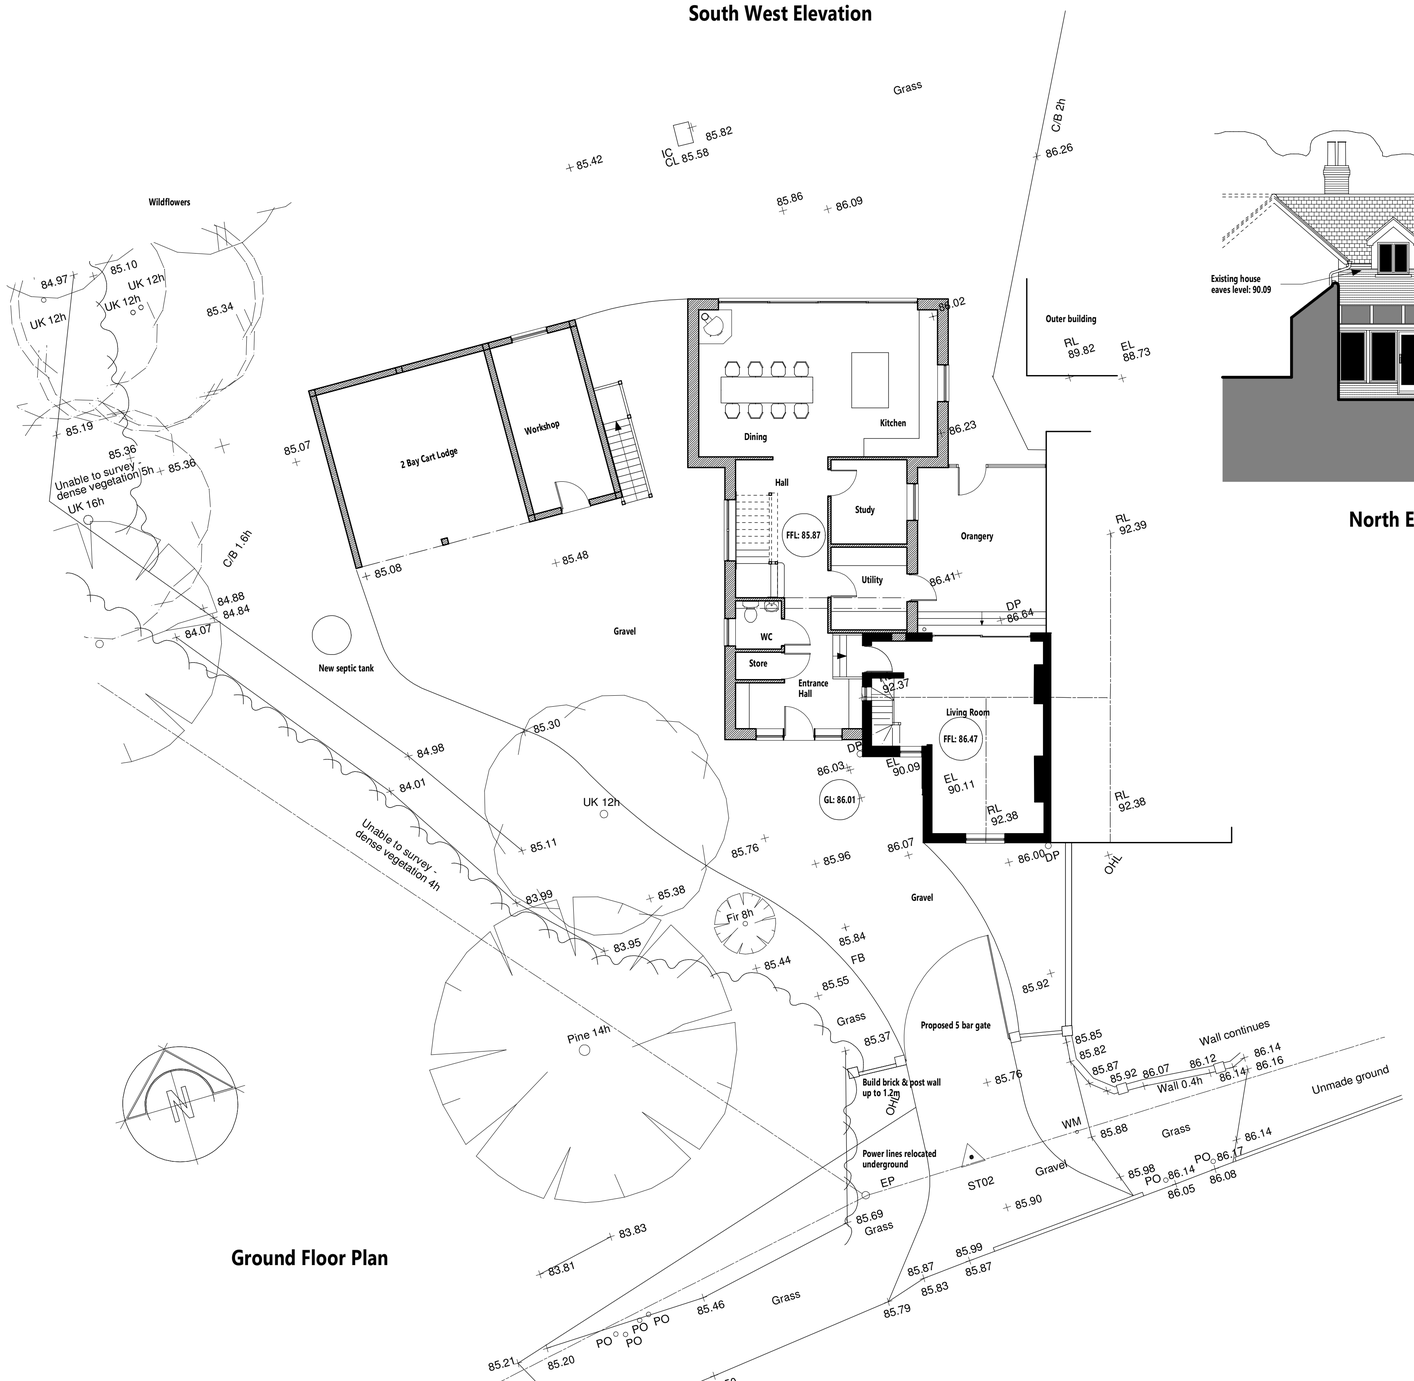

Ground Floor Plan

North East Elevation

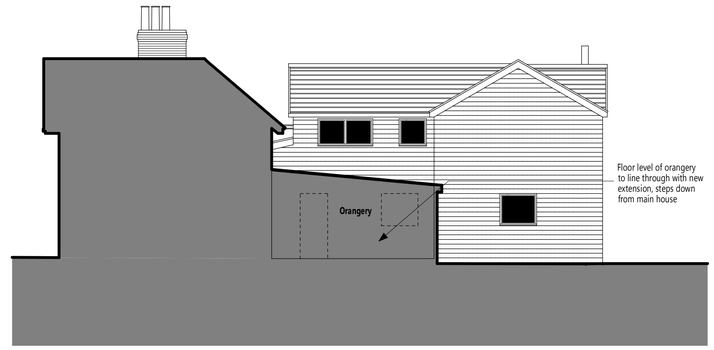

South East Elevation

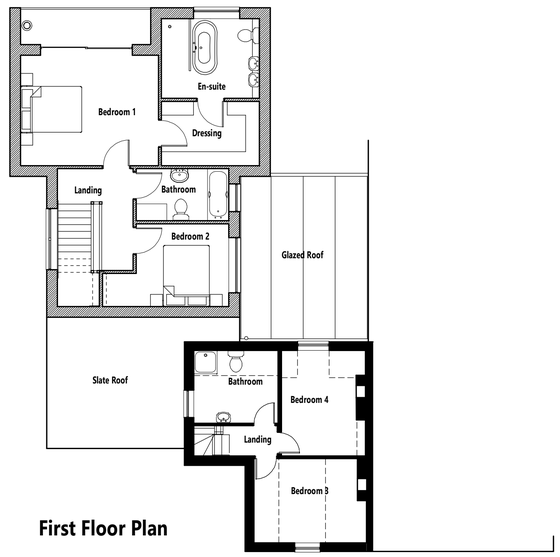

First Floor Plan

Scale Bar - Metres
0 1 2 3 4 5 6 7 8 9 10

REVISIONS	
PROJECT	Proposed linked exetension
ADDRESS	Rose Cottage, 39 The Street, Brettenham, IP7 7QP
CLIENT	Ann Roffe and Richard Knightley
DATE	December 2022
SCALE / SIZE	1:100 / A1
DRAWING	Proposed Scheme Design
REFERENCE	LDA-300-20J

© Let's Design Architecture Limited

CIAT CHARTERED PRACTICE

Let's Design Architecture
Bumblebee Barn | Mill Road | Battisford | Stowmarket | IP14 2LT
01449 616678 | 07747 426260 | zoe@letsdesignarchitecture.com