CONTRACTORS MUST CHECK ALL DIMENSIONS AND ONLY WORK FROM FIGURED DIMENSIONS - DISCREPANCIES MUST BE REPORTED IMMEDIATELY TO THE ARCHITECT TO AWAIT INSTRUCTIONS BEFORE PROCEEDING

I F I N D O U B T - A S K

DATE:	REVISION:
-	-

NORTH EASTERN ELEVATION

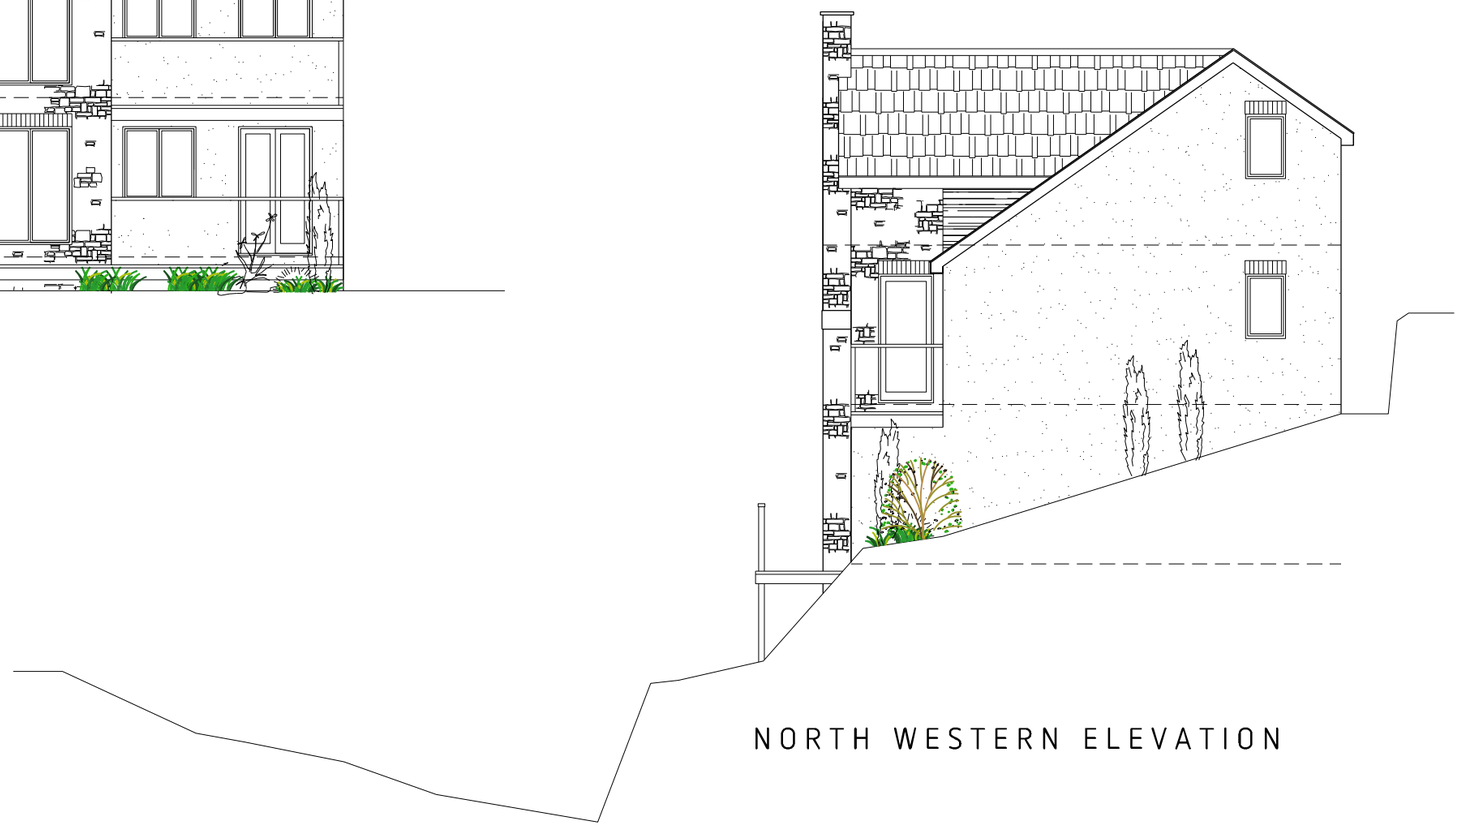

NORTH WESTERN ELEVATION

0 1 2 3 4 5 6 7 8 9 10

1:100 @ A3 - SCALE IN METRES

[redacted] CONSENTED ELEVATIONS (SHEET 1)

BEN WHITE ARCHITECTURE LIMITED
T: 01872 858865 E: info@benwhitearchitecture.co.uk
www.benwhitearchitecture.co.uk

PRO-ECT TITLE: NEW DWELLING
PLOT 4A TREVARRICK ROAD
ST. AUSTELL

DRAWING STATUS: PLANNING
SCALE: AS SHOWN @ A3

DATE: FEB' 2023
DRAWN: BW

PRO-ECT NO.: 23009 STAGE: 3 DRAWING NO.: 0004

REVISION: -

© ben white architecture 2023