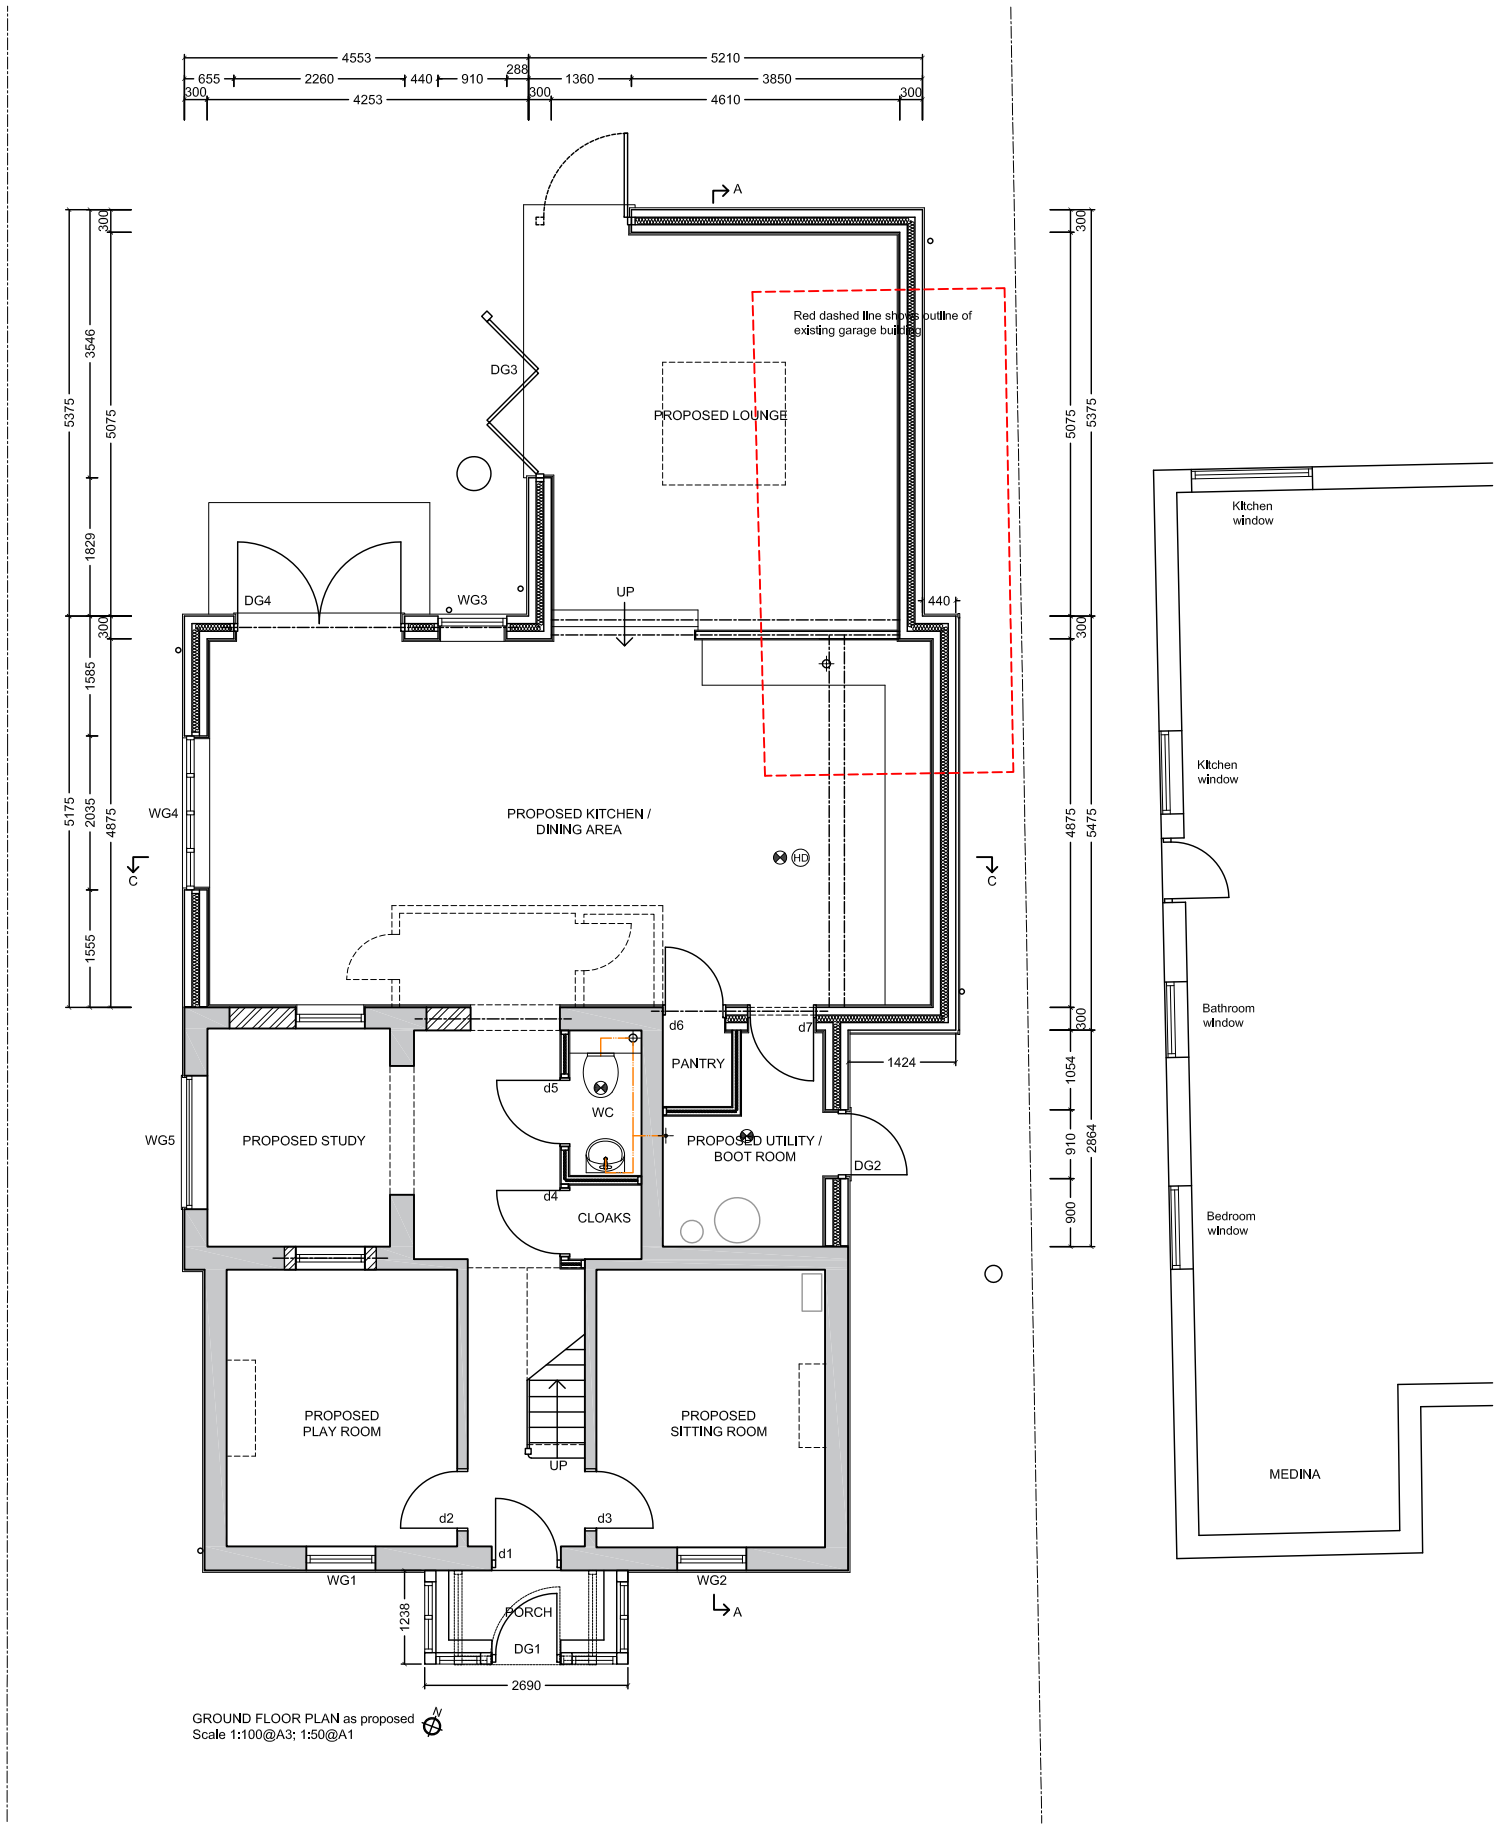

GROUND FLOOR PLAN as proposed
Scale 1:100@A3; 1:50@A1

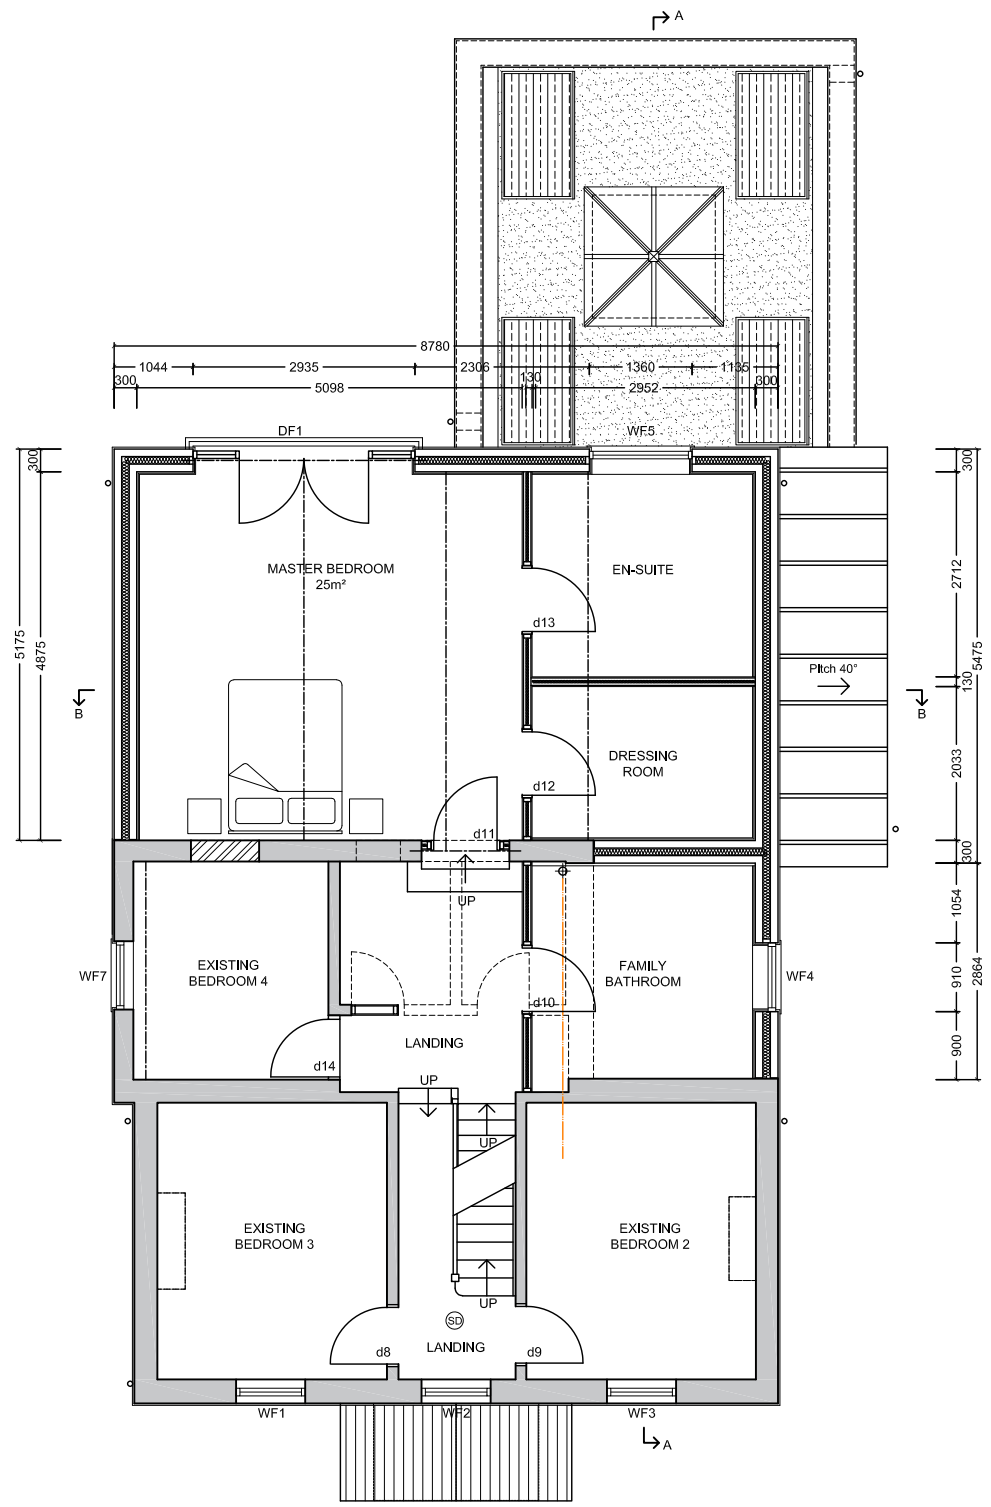

FIRST FLOOR PLAN as proposed
Scale 1:100@A3; 1:50@A1

0 1m 2 3 4 5 10m

Revisions:
A 25.05.2019 Neighbour bungalow added
B 04.04.2022 Flat roof solar panels added
C 10.01.2024 Parapet wall continued on N.E. & S.W. elevations

LBblue CAD DRAWING SERVICES

Karen Rolfe
F29 Marlowe Innovation Centre
Ramsgate
Kent CT12 6FA

T: 01843 260862
E: info@lbblue.co.uk
www.lbblue.co.uk

Client:
Mr & Mrs Macrae

Project:
Heather Villa
Sandwich Road
Woodnesborough
CT13 0LZ

Drawing title:
Ground & First Floor Plan as proposed

Non-material amendment

Drawing no:		Revision:
PL-207-06		C
Scale: 1:50@A1 1:100@A3	Date: Feb 2019	Drawn by: KJR