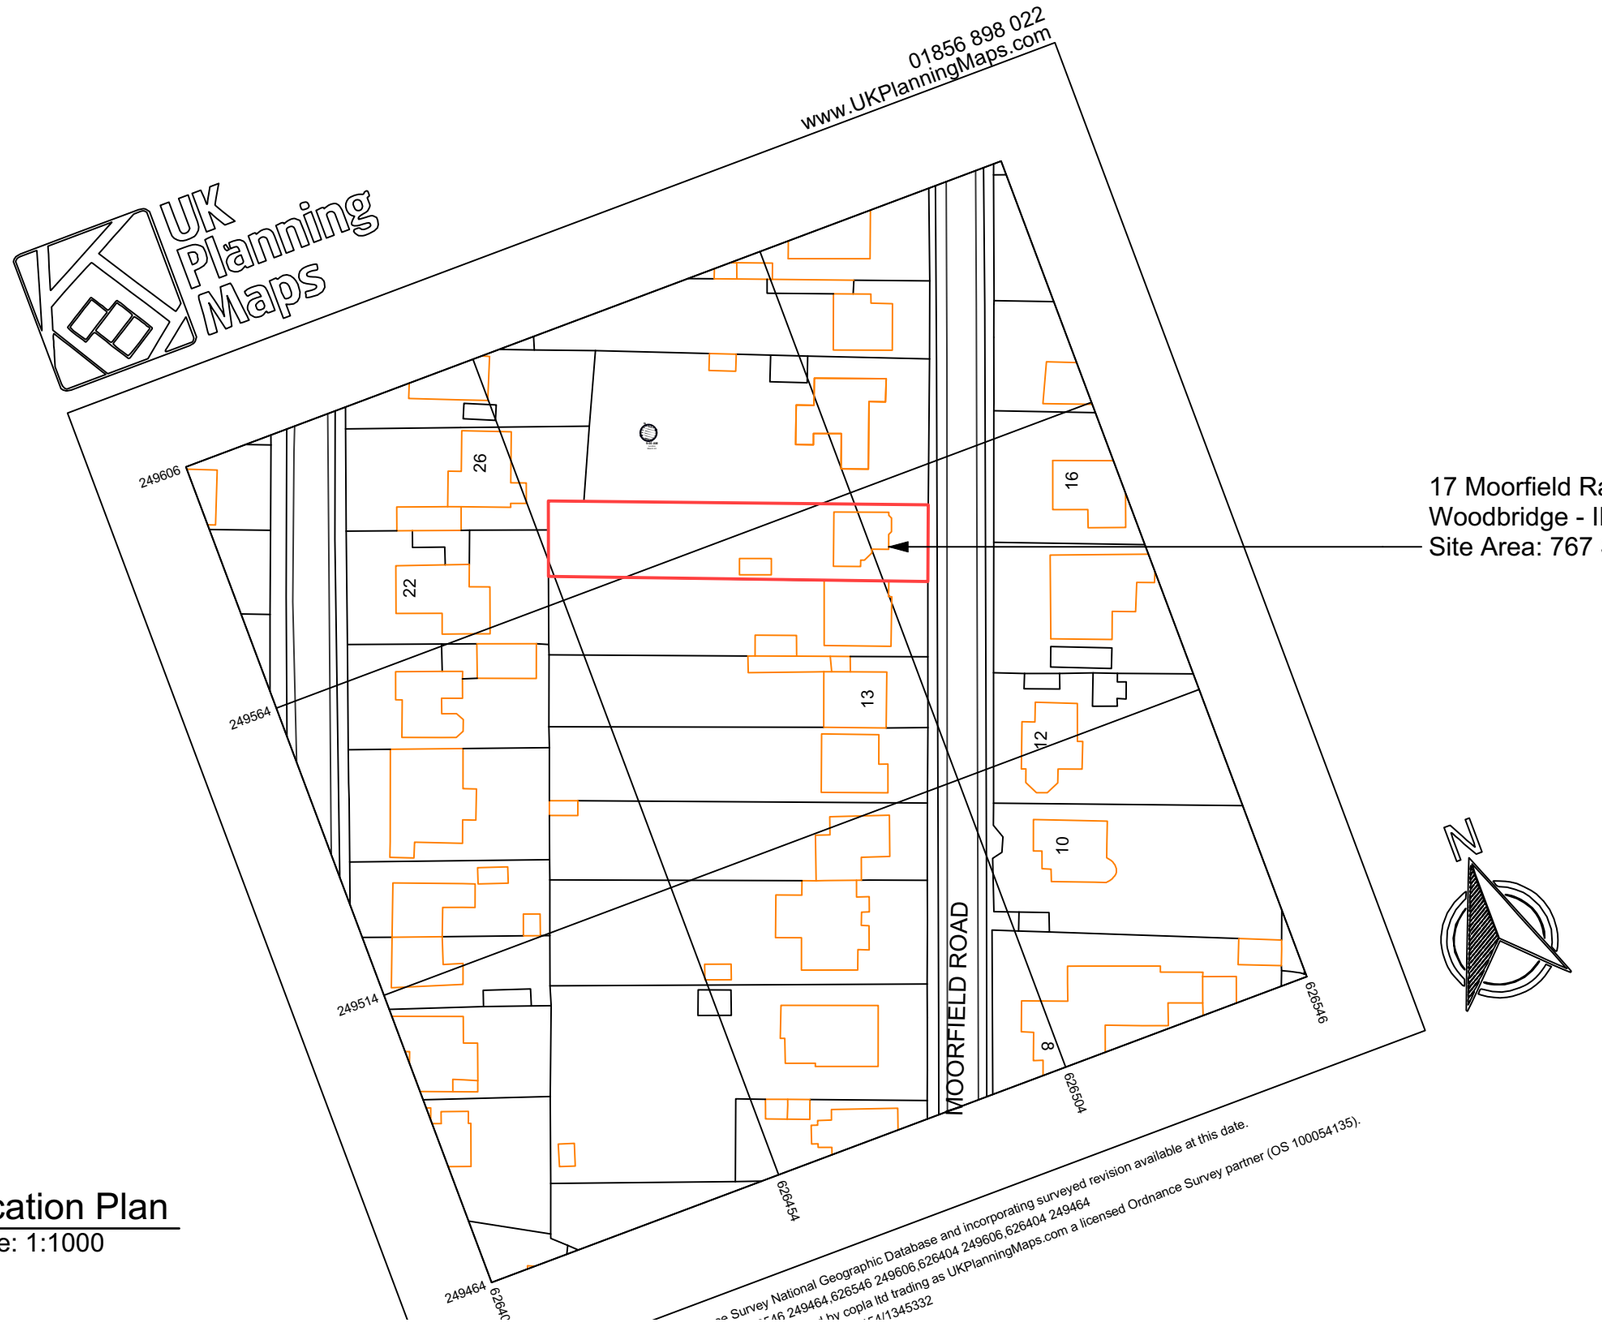

2 **Location Plan**
Scale: 1:1000

No.	Date	Issue Notes

ScottMortimerArchitecture

M:07715486626
E: scottmortimer.co.uk

www.scottmortimer.co.uk

Project Title
17 Moorfield Road
Woodbridge

Scale Bar

Project ID
21003

Drawn By
SLM

Date
29/09/2023

CAD File Name
17Moorfield_Planning1.vwx

Location Plan
Existing

Sheet No.
A1-LOC-00

Scale
1-1000 @ A3