0m 4m 8m 12m 16m 20m

VISUAL SCALE 1:200 @ A1

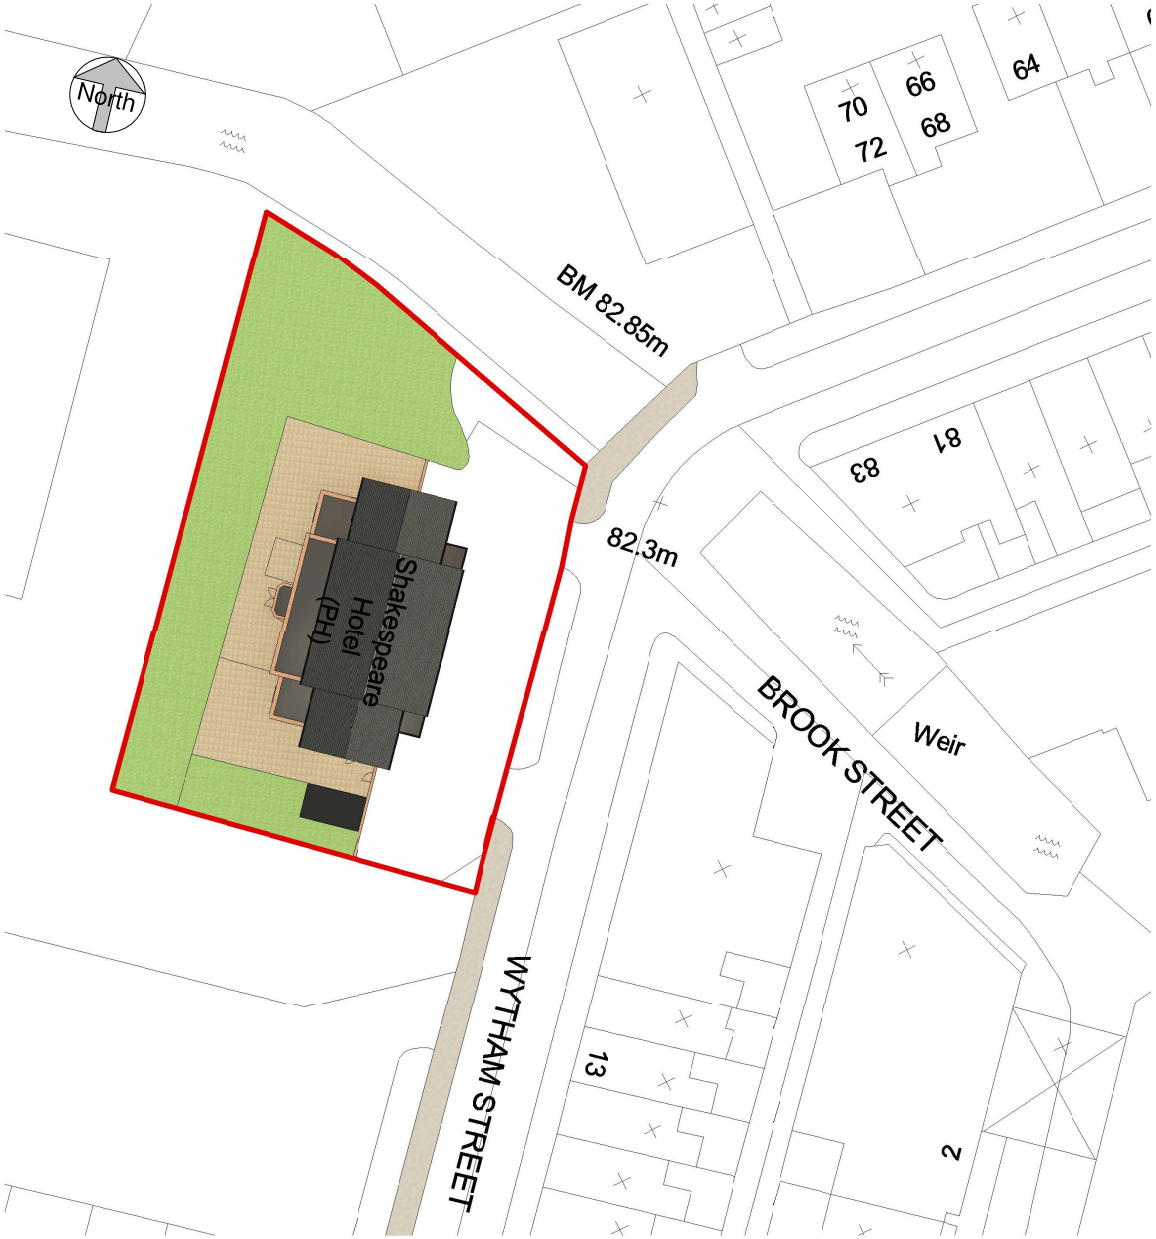

1 Site Plan
1 : 200

0m 25m 50m 75m 100m 125m

VISUAL SCALE 1:1250 @ A1

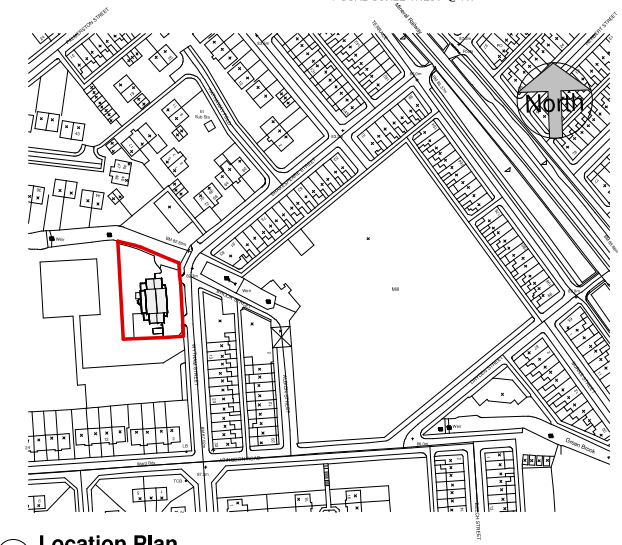

2 Location Plan
1 : 1250

PRELIMINARY

PLANNING

FOR CONSTRUCTION

FINAL/AS BUILT

project: Shakespeare Hotel, 2 Wytham St, Padiham, BB12 7DX	client: KINTHUSA PAKEERATHAN	
title: EXISTING SITE AND LOCATION PLAN	drawn: Author	drawing: 2351- EX05
	date: 11/05/23	
	scale: As indicated	

Notes:

1. THIS DRAWING IS SUBJECT TO COPYRIGHT AND MUST NOT BE REPRODUCED IN PART OR WHOLE WITHOUT PRIOR APPROVAL

LABC