0m 1m 2m 3m 4m 5m

VISUAL SCALE 1:50 @ A1

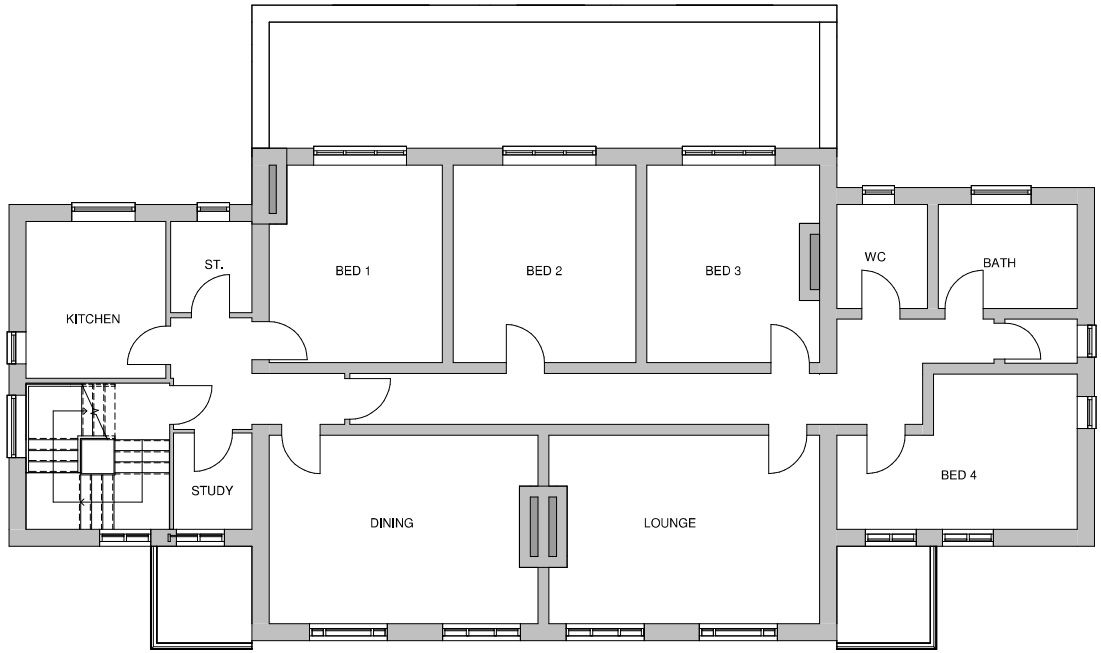

1 **First Floor**
1 : 50

PRELIMINARY

PLANNING

FOR CONSTRUCTION

FINAL/AS BUILT

Project: Shakespeare Hotel, 2 Wytham St, Padiham, BB12 7DX	Client: KINTHUSA PAKEERATHAN	
Title: EXISTING FIRST FLOOR PLAN	Drawn: Author	Drawing: 2351- EX04
	Date: 11/04/23	
	Scale at A1: 1 : 50	

Notes:
1. THIS DRAWING IS SUBJECT TO COPYRIGHT AND MUST NOT BE REPRODUCED IN ANY FORM WITHOUT PRIOR WRITTEN APPROVAL

LABC