1 Rear Elevation
1 : 50

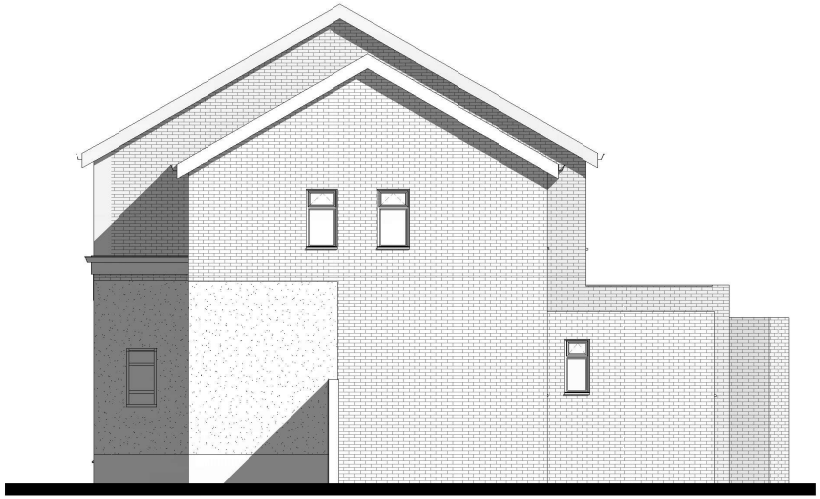

2 Side Elevation Facing watercourse
1 : 50

PRELIMINARY
PLANNING
FOR CONSTRUCTION
FINAL/AS BUILT

Project: Shakespeare Hotel, 2 Wytham St, Padiham, BB12 7DX	Client: KINTHUSA PAKEERATHAN
Title: EXISTING ELEVATIONS SHEET 2 OF 2	Drawn: Author; Date: 11/04/23; Drawing: 2351- EX02; Scale: 1 : 50

Notes:
© THIS DRAWING IS SUBJECT TO COPYRIGHT AND MUST NOT BE REPRODUCED IN PART OR WHOLE WITHOUT PERMISSION

LABC