0m 1m 2m 3m 4m 5m

VISUAL SCALE 1:50 @ A1

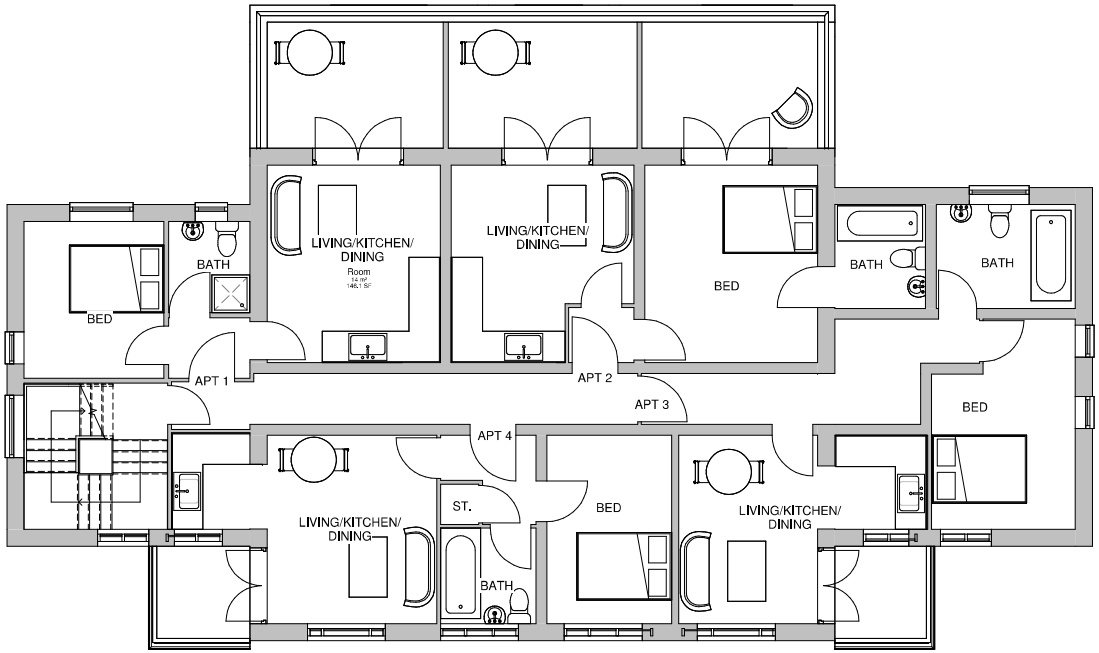

1 First Floor

1 : 50

PRELIMINARY

PLANNING

FOR CONSTRUCTION

FINAL/AS BUILT

project: Shakespeare Hotel, 2 Wytham St, Padiham, BB12 7DX	client: BALACHANDRAN PAKEERATHAN
title: PROPOSED FIRST FLOOR PLAN	drawn: Author; drawing no: 2351- PR04
	date: 11/04/23; scale at A1: 1 : 50

Notes:

1. THIS DRAWING IS SUBJECT TO COPYRIGHT AND MUST NOT BE REPRODUCED IN PART OR WHOLE WITHOUT PERMISSION.

LABC