9A Belmont road Bolton block plan

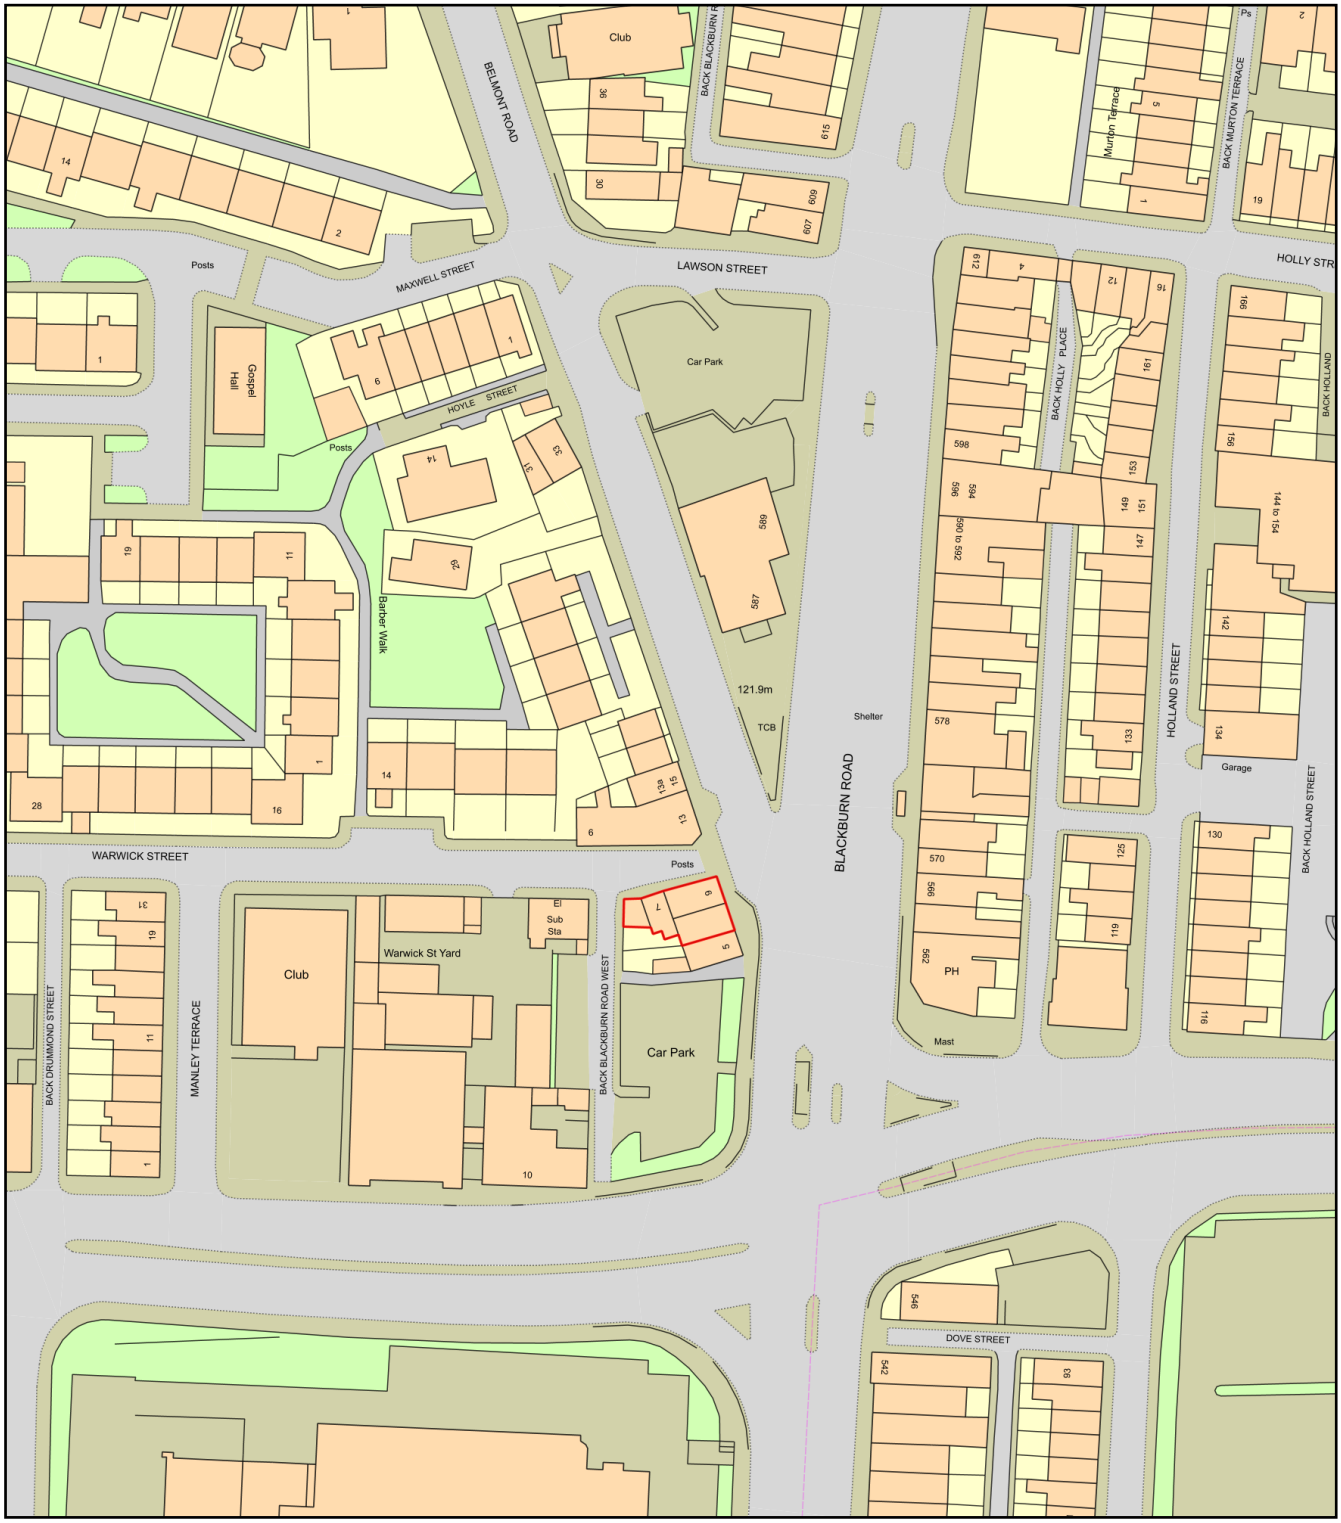

0 50

Metres

N

ReQuestaPlan

Plan Produced for:	S Ginty
Date Produced:	06 Sep 2023
Plan Reference Number:	TQRQM23249213018924
Scale:	1:1250 @ A4

© Crown copyright and database rights 2023 OS 100042766