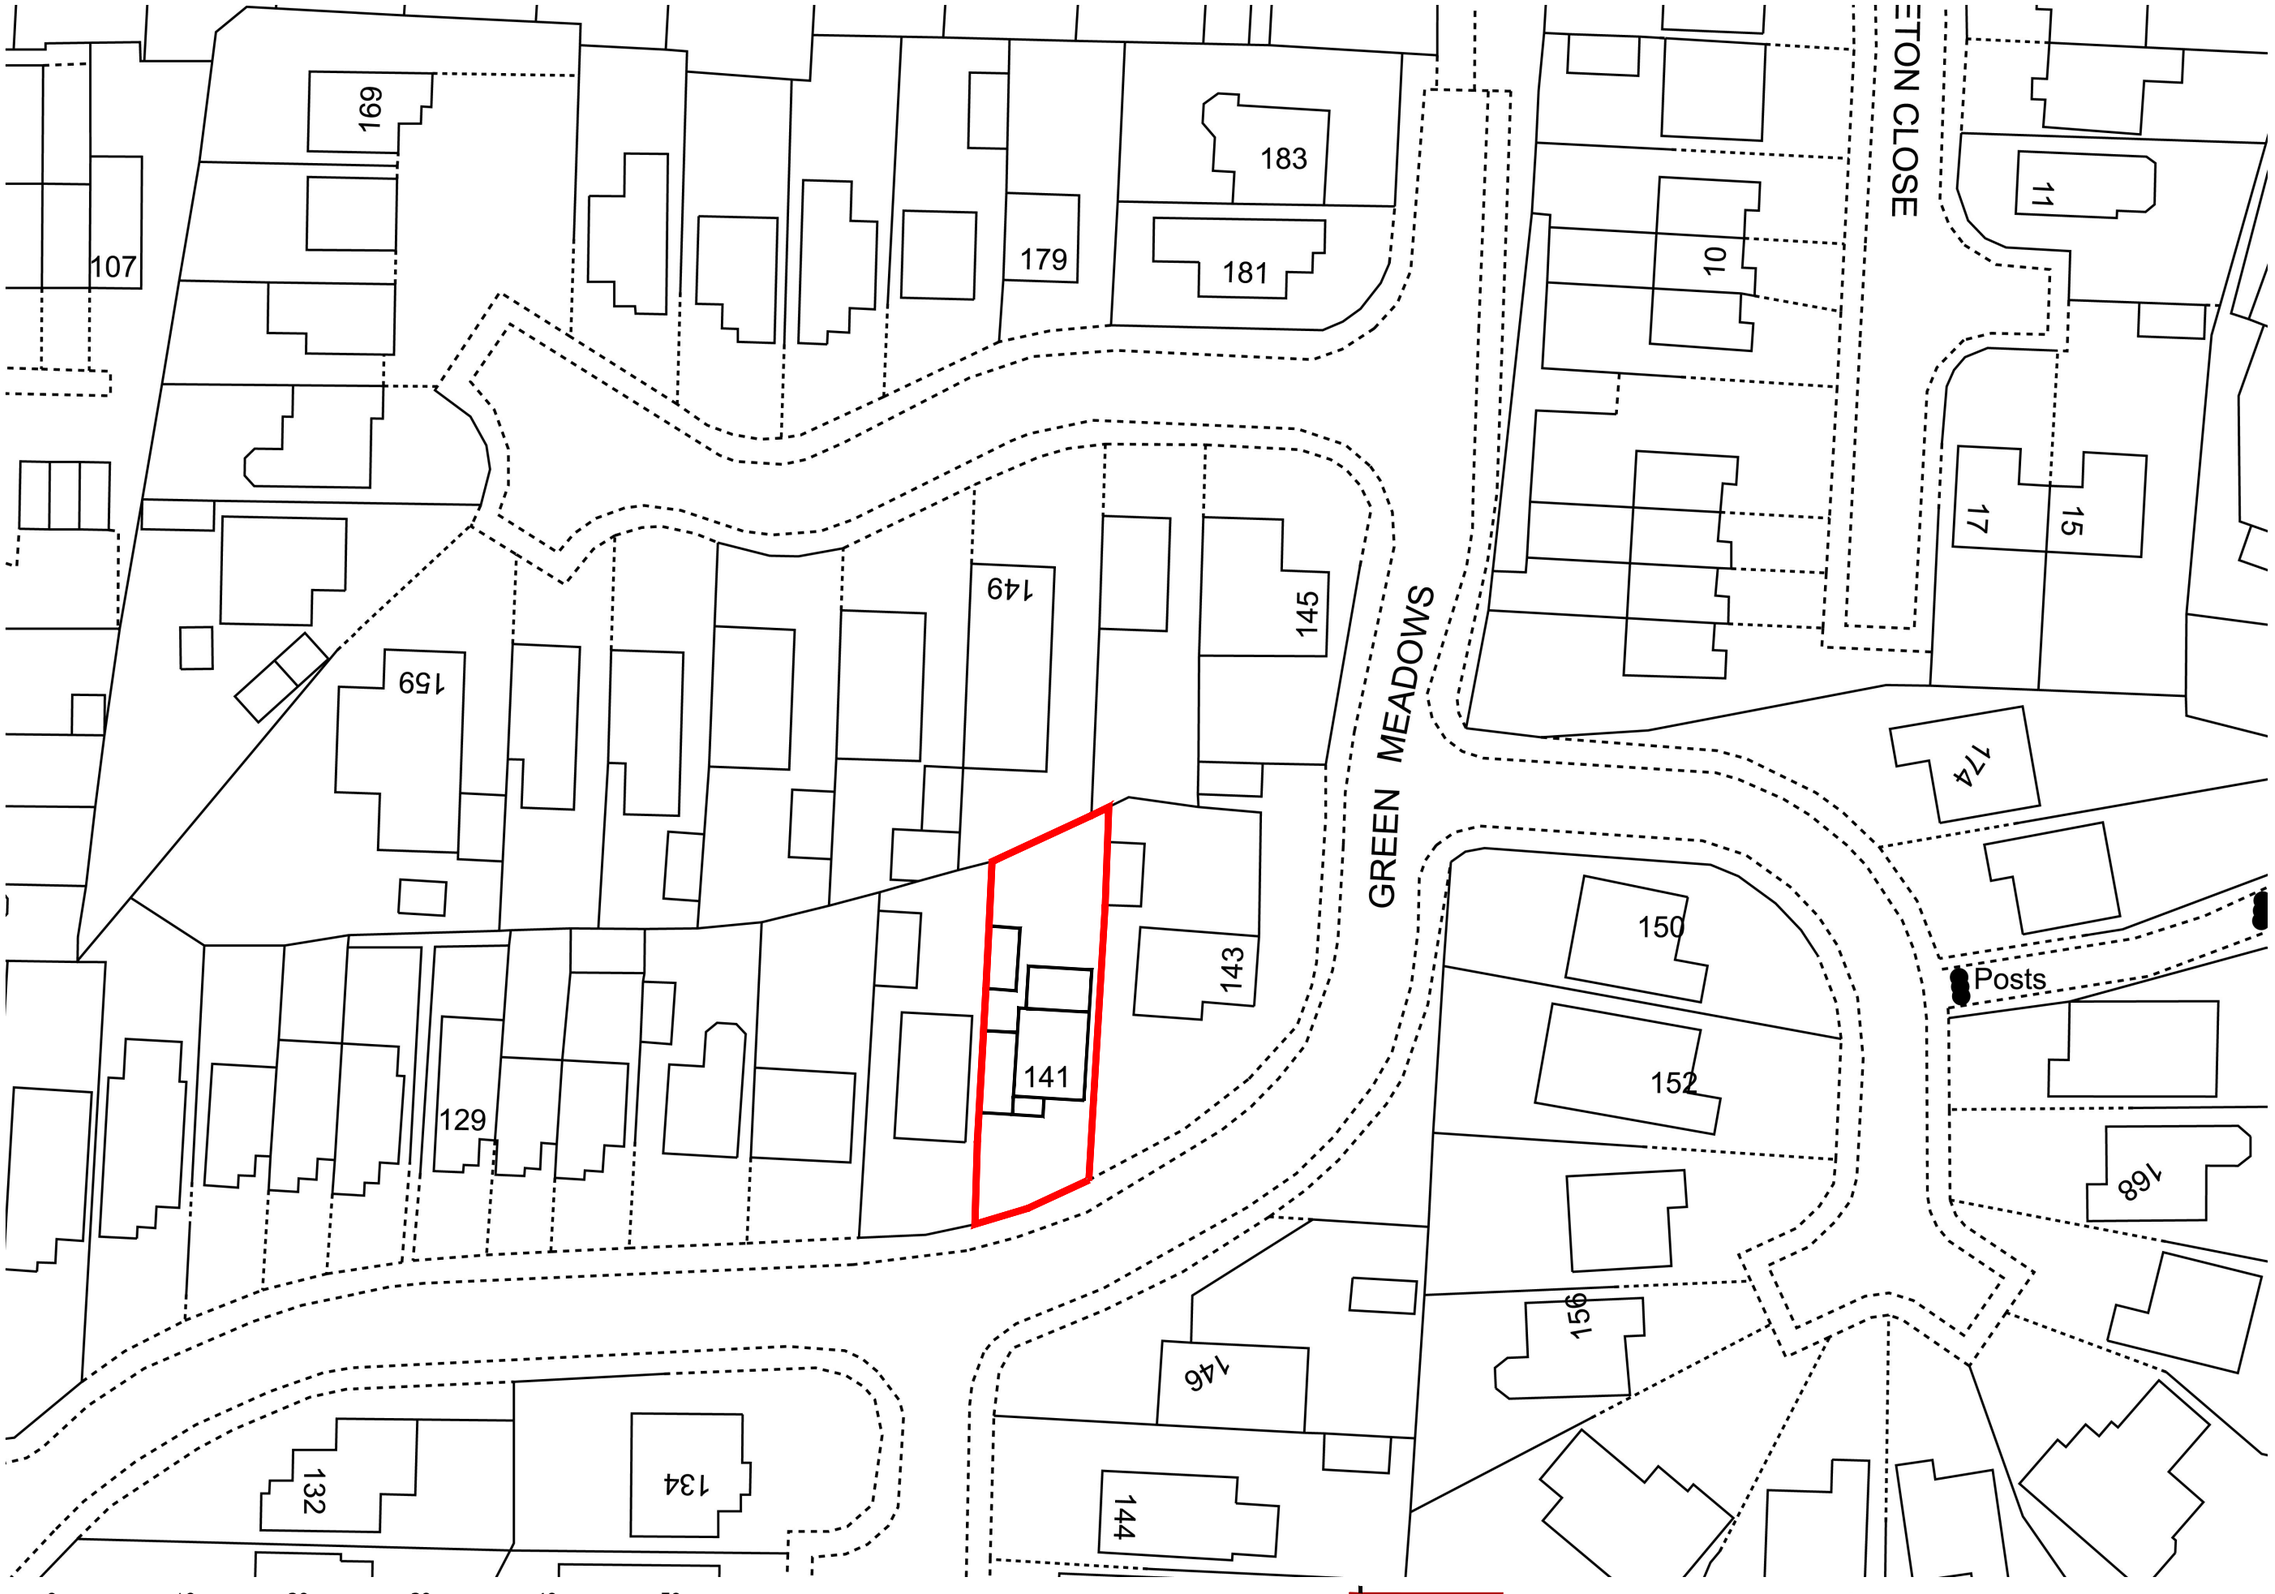

0 10 20 30 40 50

1-500 Scale Bar (metres)

SHWILKINSON
ARCHITECTS LIMITED

WEBSITE: WWW.SHWILKINSON.CO.UK
EMAIL: SCOTT@SHWILKINSON.CO.UK
TELEPHONE: 07809 373 066

ADDRESS: 6 DALE LEE,
WESTHOUGHTON,
BOLTON, BL5 3YE

CLIENT:
WATSON

PROJECT:
141 GREEN MEADOWS

DRAWING TITLE:
101 - P1 - PROPOSED SITE PLAN

PROJECT NO: 23783

DATE: JAN 24

SCALE: 1:500 @ A3

© COPYRIGHT IN THIS DRAWING IS VESTED IN SHWILKINSON ARCHITECT LIMITED

NOTES: DO NOT SCALE, USE FIGURED DIMENSIONS ONLY. ALL DIMENSIONS TO BE VERIFIED ON SITE PRIOR TO THE COMMENCEMENT OF ANY WORK OR THE PRODUCTION OF ANY SHOP DRAWING. ALL DISCREPANCIES TO BE REPORTED TO THE ARCHITECT.