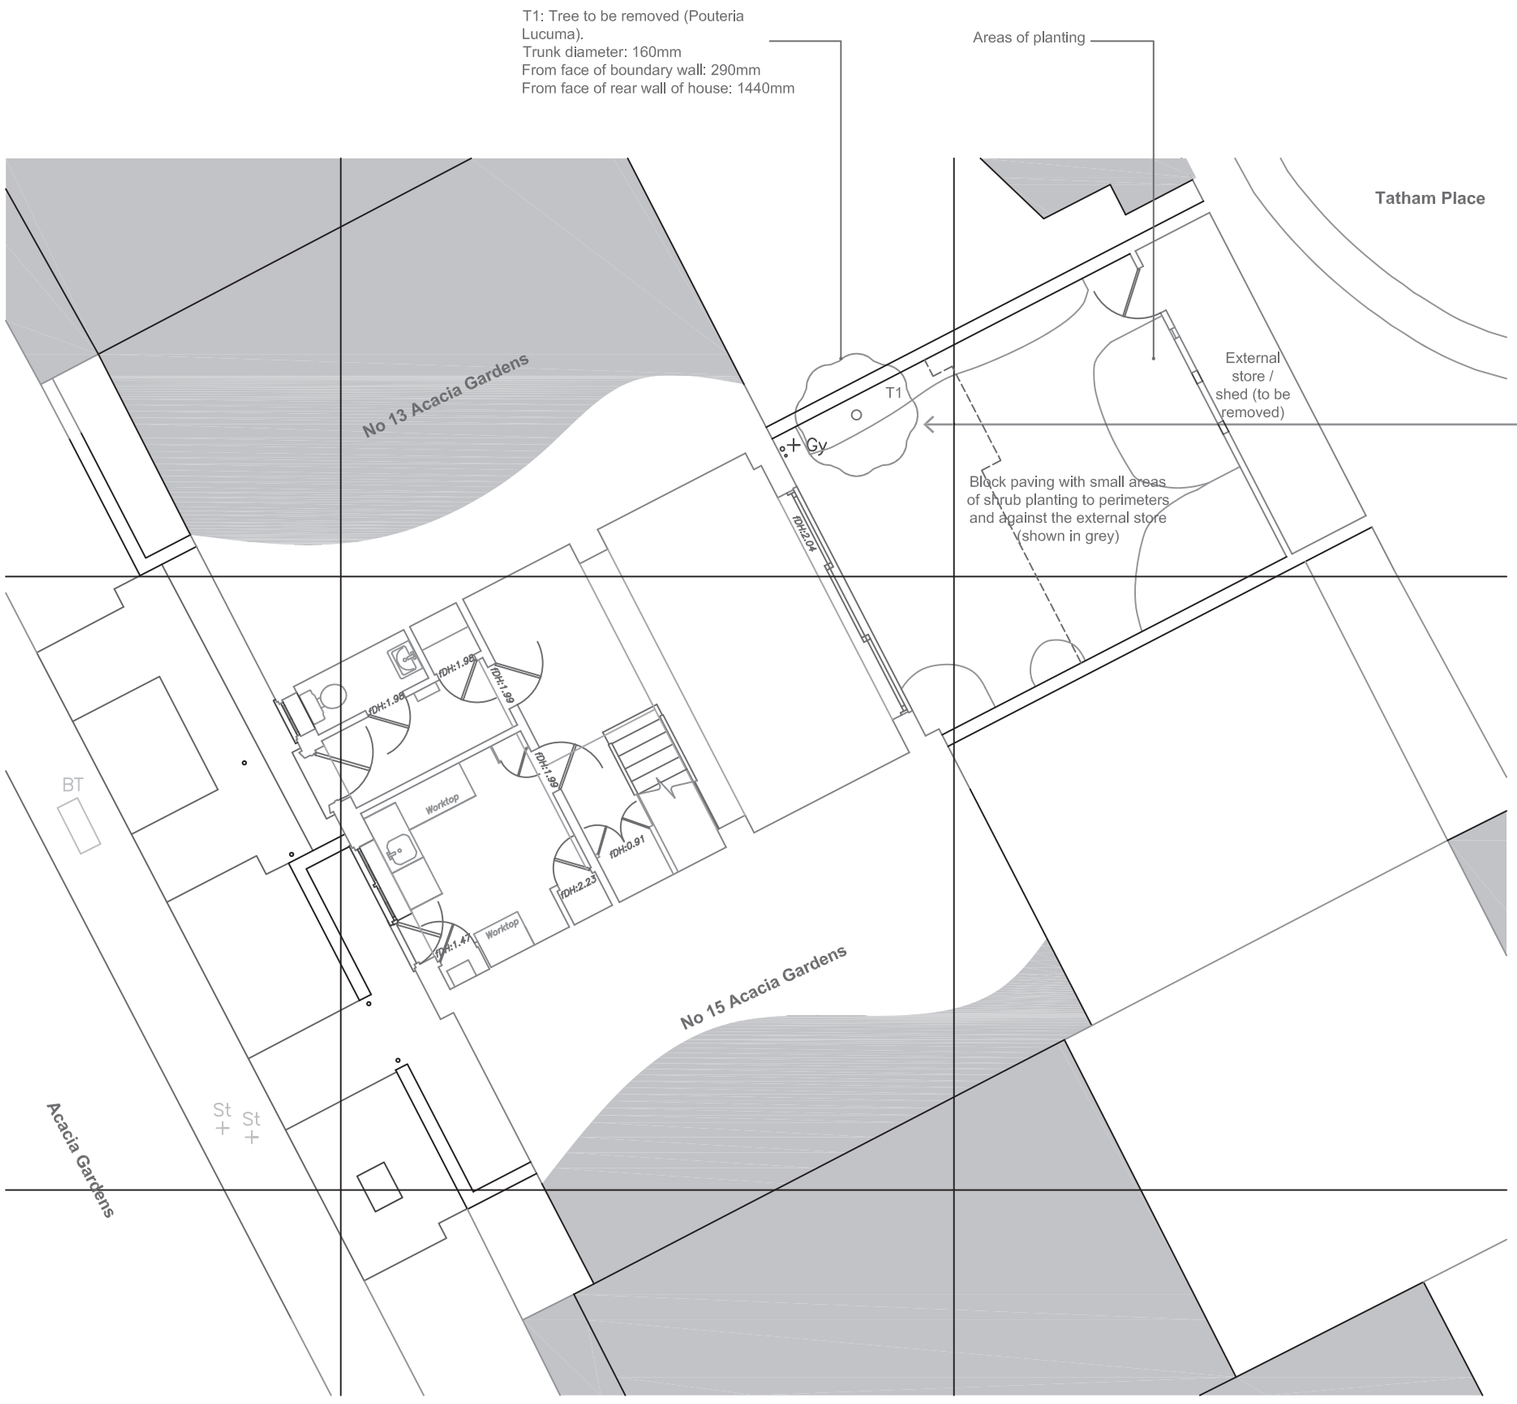

Existing Landscape Plan

0m 1m 2m 3m 4m 5m 10m

GENERAL NOTES:

General Notes removed for Planning Application issue of information

NOTES:

– – – – Outline of proposed new extension (refer to drawings)

Date	Revision	Status
24.01.2024	A	'T1' note added to identify tree
25.01.2024	B	Planning application issue

PLANNING APPLICATION

Hayley Hammond Architects Ltd
E. hello@hayleyhammondarchitects.co.uk

Project: 14 Acacia Gardens, NW8

Subject: Existing Landscape Plan
28.12.2023

Scale: 1 : 100 @ A3

Sort Code	Drawing No.	Revision
A/14AG	0102	B

© Hayley Hammond Architects Ltd - hello@hayleyhammondarchitects.co.uk