This drawing is Copyright of MARLIN Design Ltd. Copying of this drawing is only permitted by the client for the sole purpose, and in direct connection with, the work as outlined in the brief.

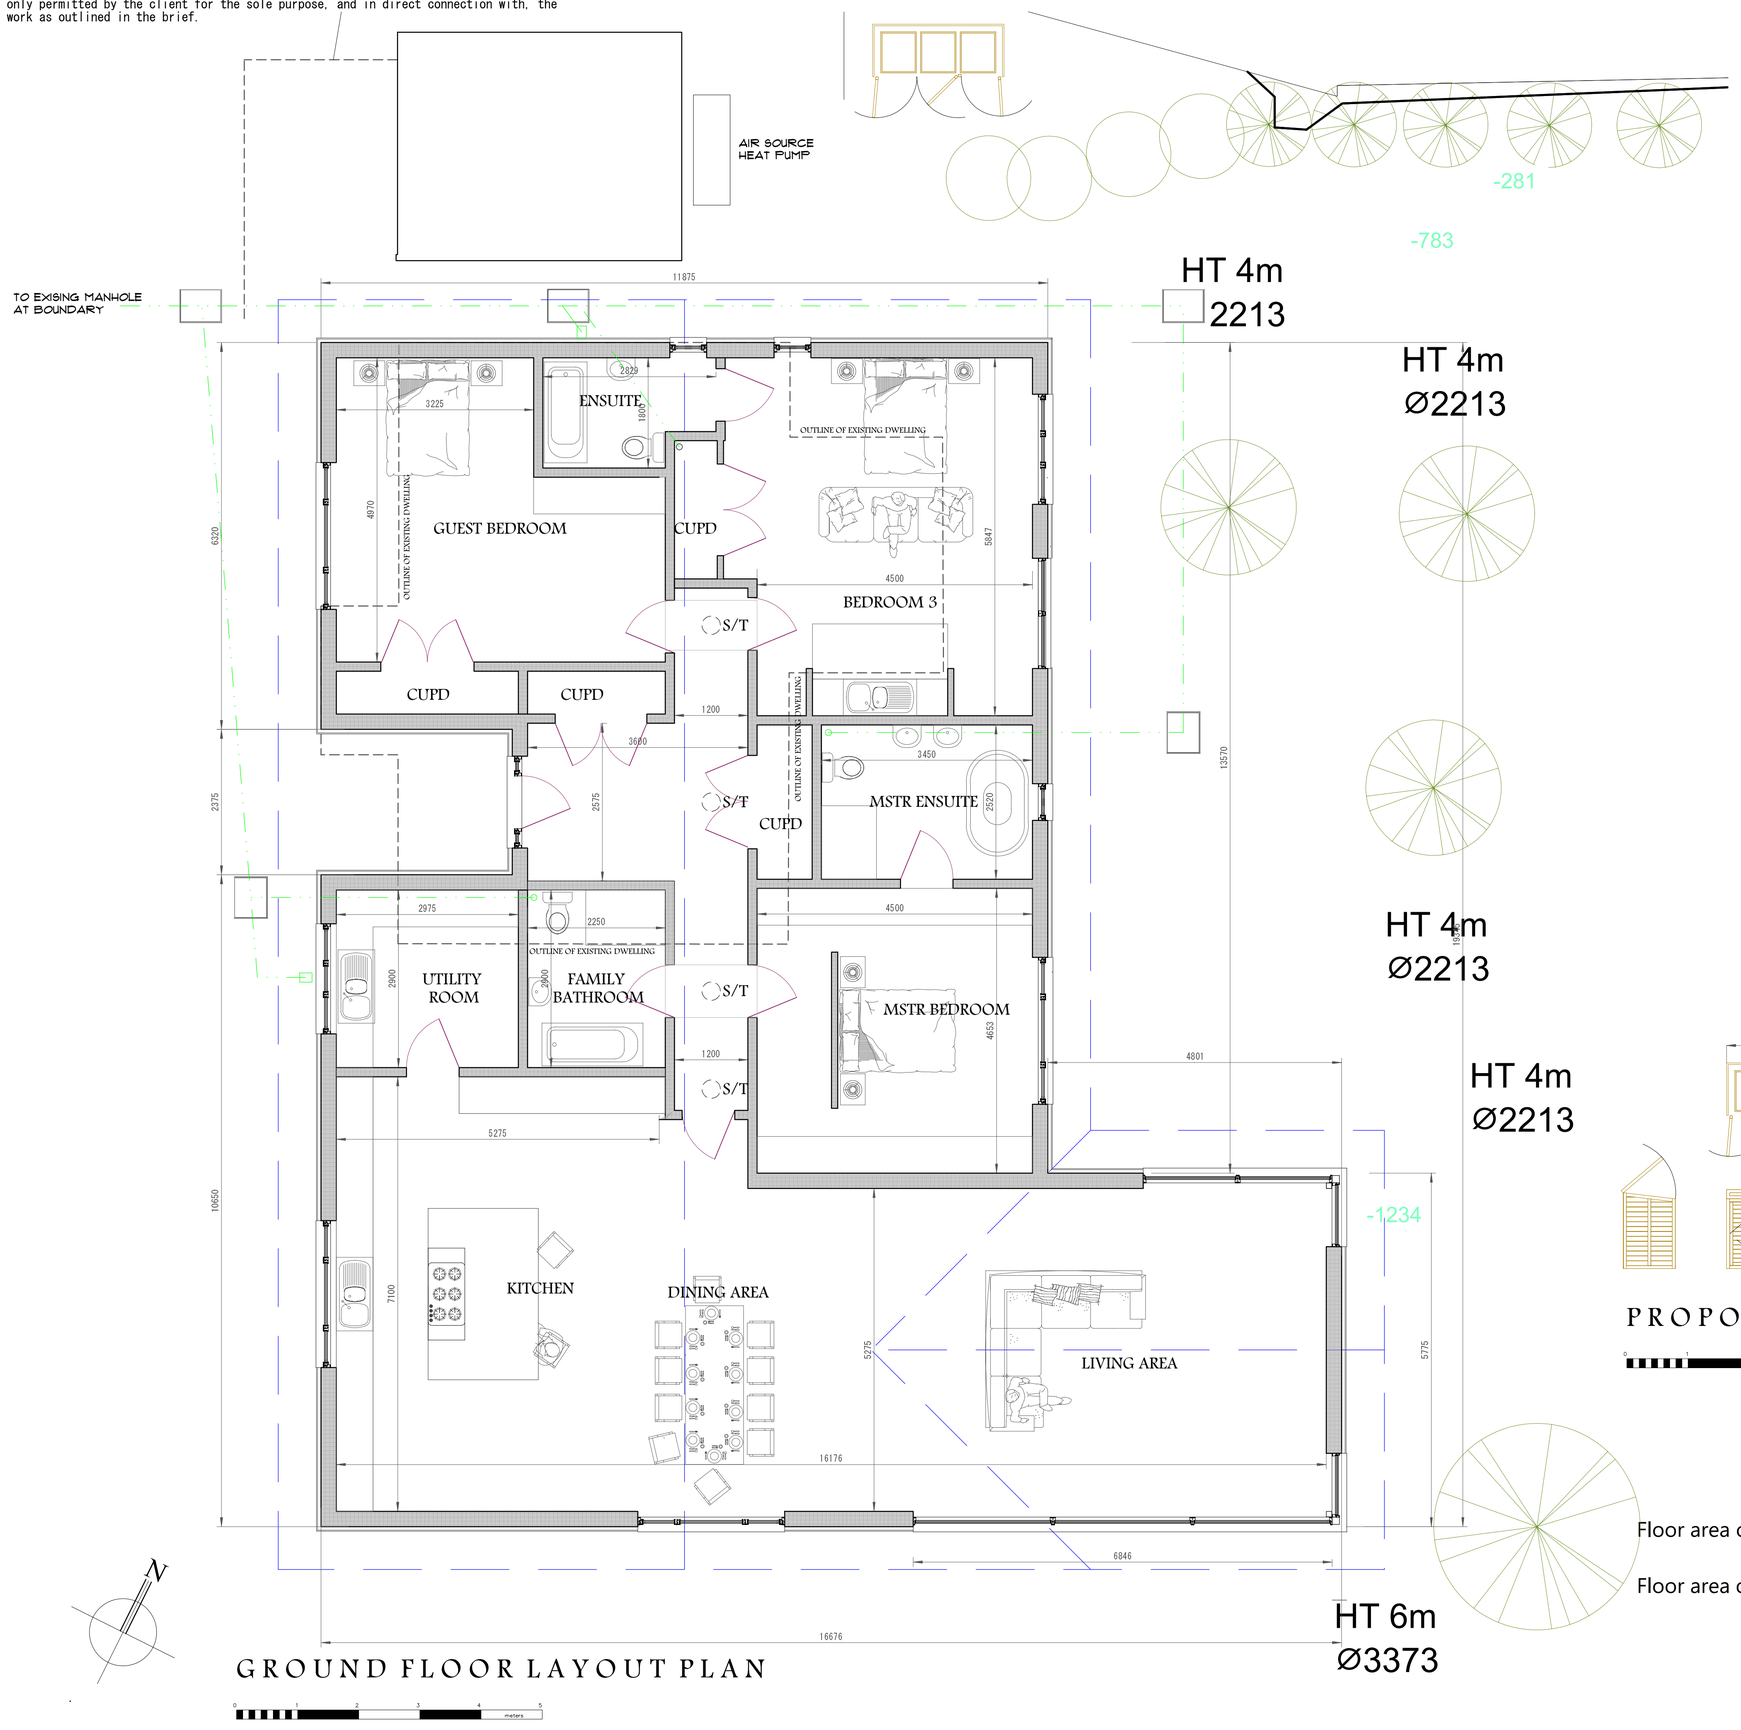

GROUND FLOOR LAYOUT PLAN

0 1 2 3 4 5 meters

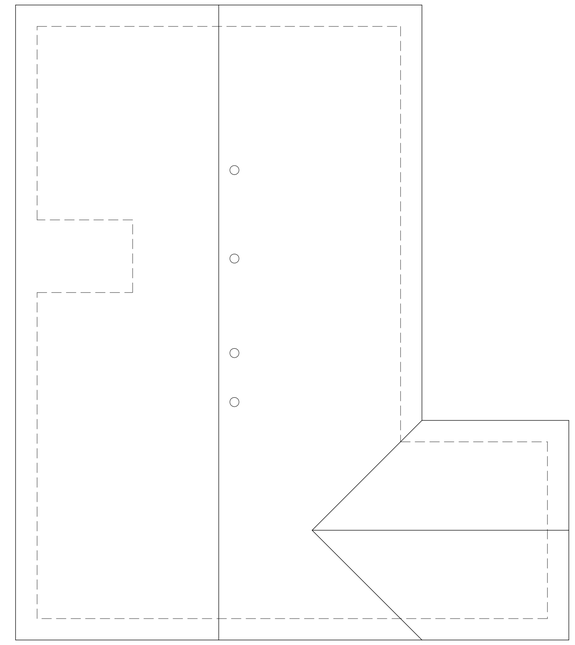

ROOF PLAN

0 1 2 3 4 5 meters

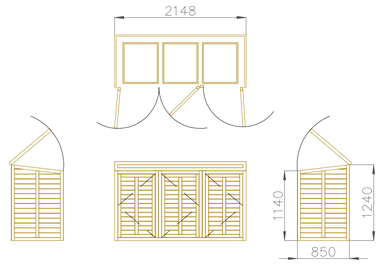

PROPOSED BIN STORAGE

0 1 2 3 4 5 meters

Floor area of existing dwelling=75.4 sq m

Floor area of proposed dwelling=268 sq m

Rev	Description	Date

Project title:

DINGLEY DELL,
THE STREET,
FURNEUX PELHAM
NR BISHOP'S STORTFORD
HERTS
SG9 0LJ

Drawing title:

PROPOSED FLOOR & ROOF PLANS

Date:	Project No:
NOV 2023	609
Scale:	Drawing No:
1:100 & 1:50 @ A1	PL. 002

MARLIN DESIGN

01279 933039 | 0207 1183039

01438 530039 | 01787 738988

www.marlin-design.co.uk