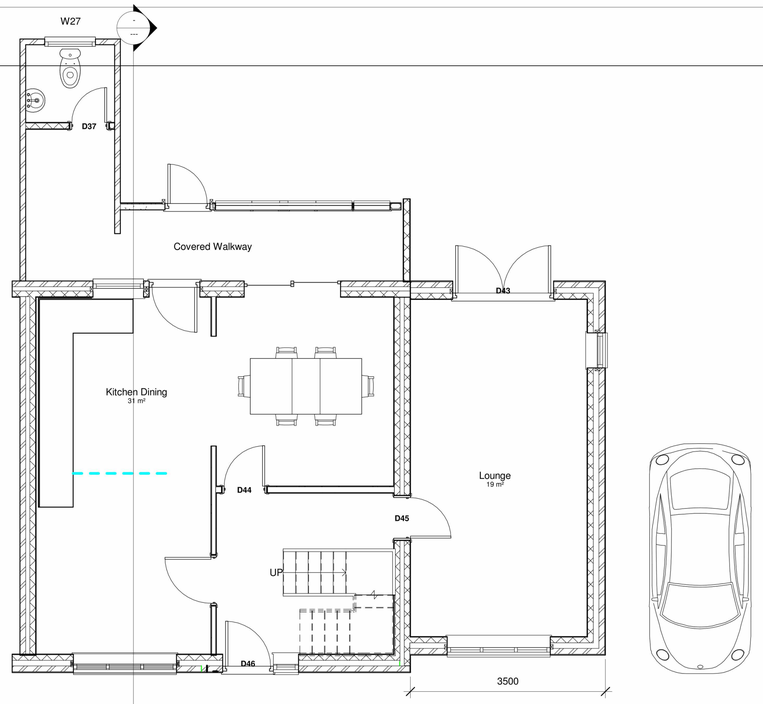

03 Proposed G.F Level
1 : 50

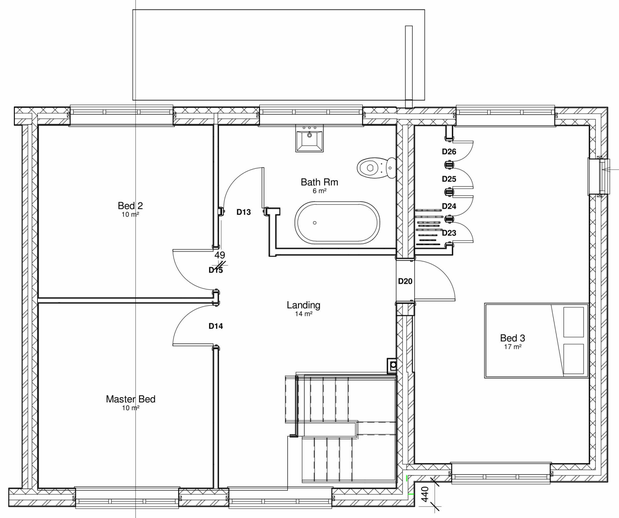

Obscure glazed window with fixed sash No openings

04 Propoed F.F Level
1 : 50

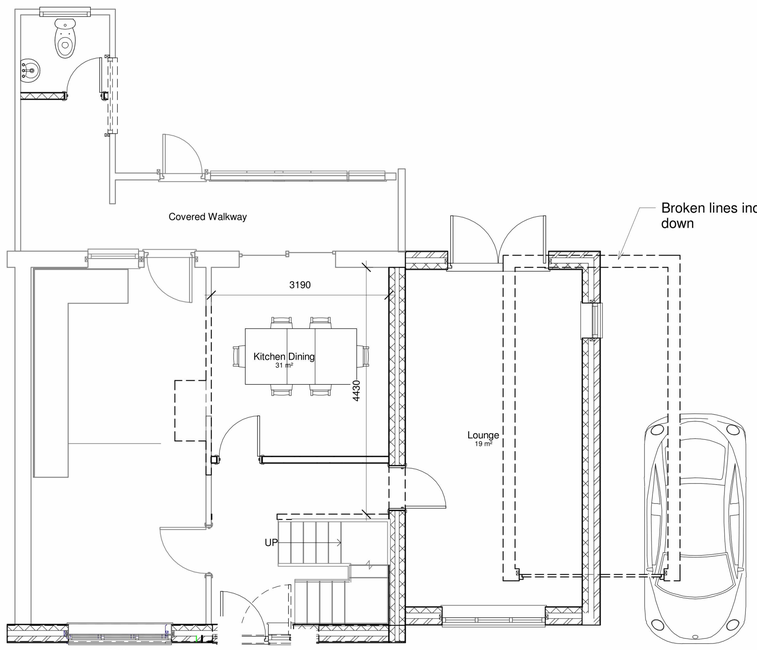

Broken lines indicate wall to be taken down

G.F Demolishion
1 : 50

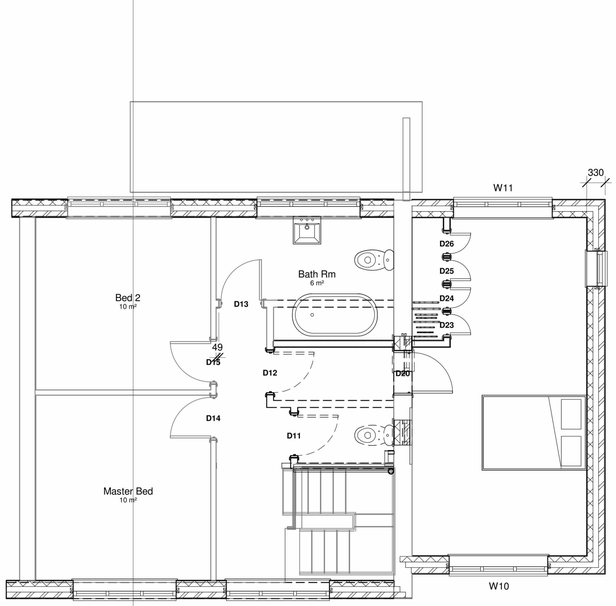

F.F Demolishion
1 : 50

B.Jarvis Associates
Architectural Design Consultants

Residential- Industrial & Commercial Projects
B Jarvis M.C.I.A.T A.C.I.O. BSc MSc sustainable Architecture.

[redacted]

BIM Compliant
Planning & Building Applications
Surveys
Building Management
Design & Build

No.	Description	Date

Mr Brooks & Ms C Quick

Two story Side Extension
38 Henton Rd Edwinstow

Proposed Plans & Demolision

Project number	10031
Date	Issue Date
Drawn by	Author
Checked by	Bj

A102 Rev B

Scale 1 : 50

29/01/2024 11:04:59