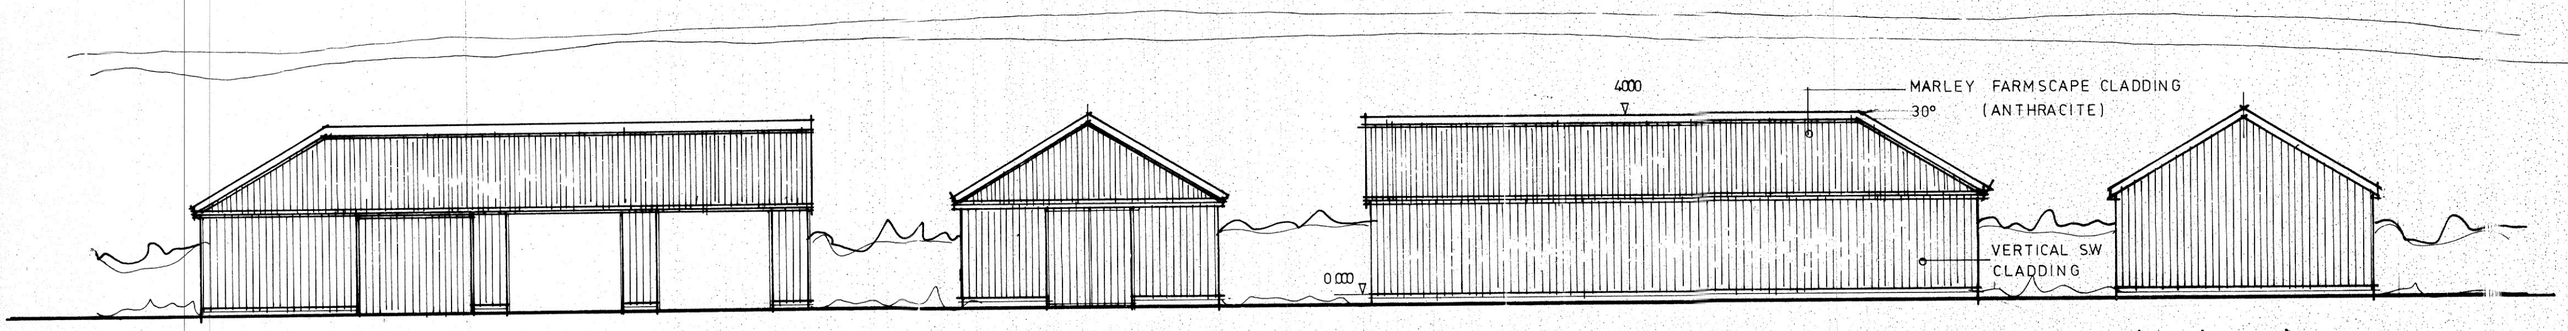

front (south)

side (west)

rear (north / street)

side (east)

proposed elevations 1/100 (A1)

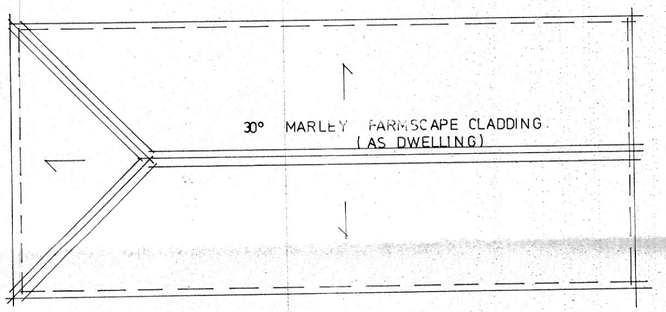

roof plan 1/100 (A1)

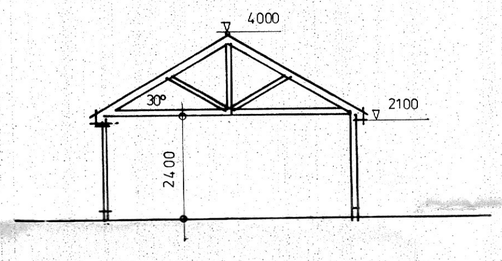

section 1/100 (A1)

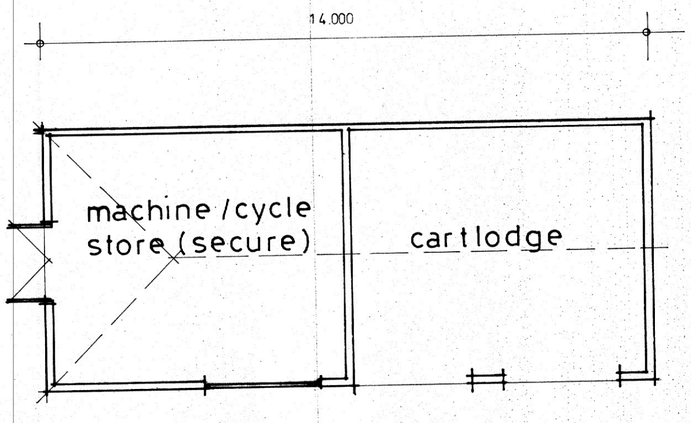

plan 1/100 (A1)

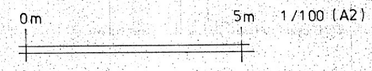

dean jay pearce
architectural design & planning ltd
2 / 3 Milestone, Hall Street, Long Melford
Sudbury, Suffolk, CO10 9HZ
T: 01787-378797 E: dean.pearce@live.co.uk

Project:

Proposed erection of 1no. *self-build* dwelling and ancillary outbuilding, change of use of land and associated works (following demolition of 3no. existing barns) utilising existing vehicular access (following approvals under ref: DC/23/04294/FUL & DC/22/03636).

Site Address:

Land and Barns at Frog Hall Farm, The Street, Aldham, Suffolk, IP7 6NH

Applicant:

Mr H C Brown

Drawing title:

PROPOSED *ANCILLARY* OUTBUILDING

scales: 1:100 (A2)
date: 01 / 2024
drawn:
checked:

drg no: **23/91/09**

rev:

Do not scale this drawing. Use figured dimensions only. Contractor to set out all of the works prior to commencement and report any omissions / discrepancies immediately.
Scales shown on this drawing are at **A1** sheet size.

This drawing & information are Copyright. ©