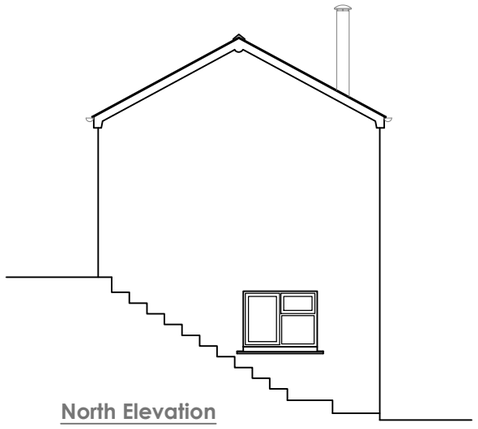

North Elevation

West Elevation

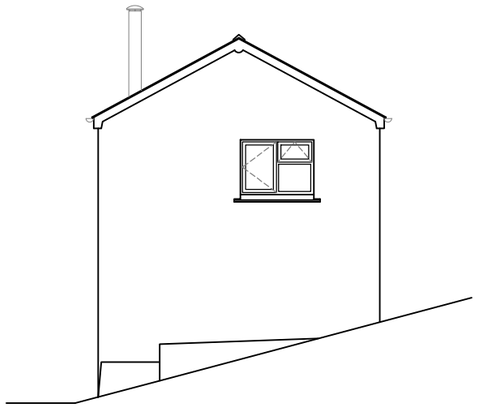

South Elevation

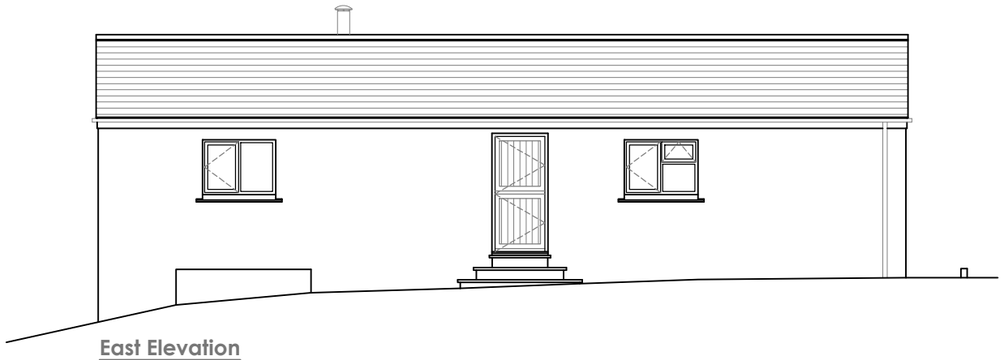

East Elevation

0 1 2 3 4 5m

© This drawing is the Copyright of Eco Architectural. It should not be relied on or used in circumstances other than those for which it was originally prepared.

Contractors must check all measurments on site

Survey Measurements carried out by others

Materials:

Roof: Slate

Walls - Stone

Windows : Upvc

Fascias - Upvc

Gutters Plastic

REV	DATE	
0	DEC 23	ORIGINAL

ECO ARCHITECTURAL
First Floor, Admiralty House, 2 Bank Place, Falmouth, Cornwall. TR11 4AT
Tel: 07738 059551

LOCATION

Green Valley, Seworgan, Constantine, TR11 5QN

PROJECT

Proposed Change of Use of Ancillary to Holiday Let

DRAWING TITLE

Proposed Elevations

PROJECT MANAGER JB

SCALE 1:100 @ A3

DRAWING NO DEAKIN/005

REVISION