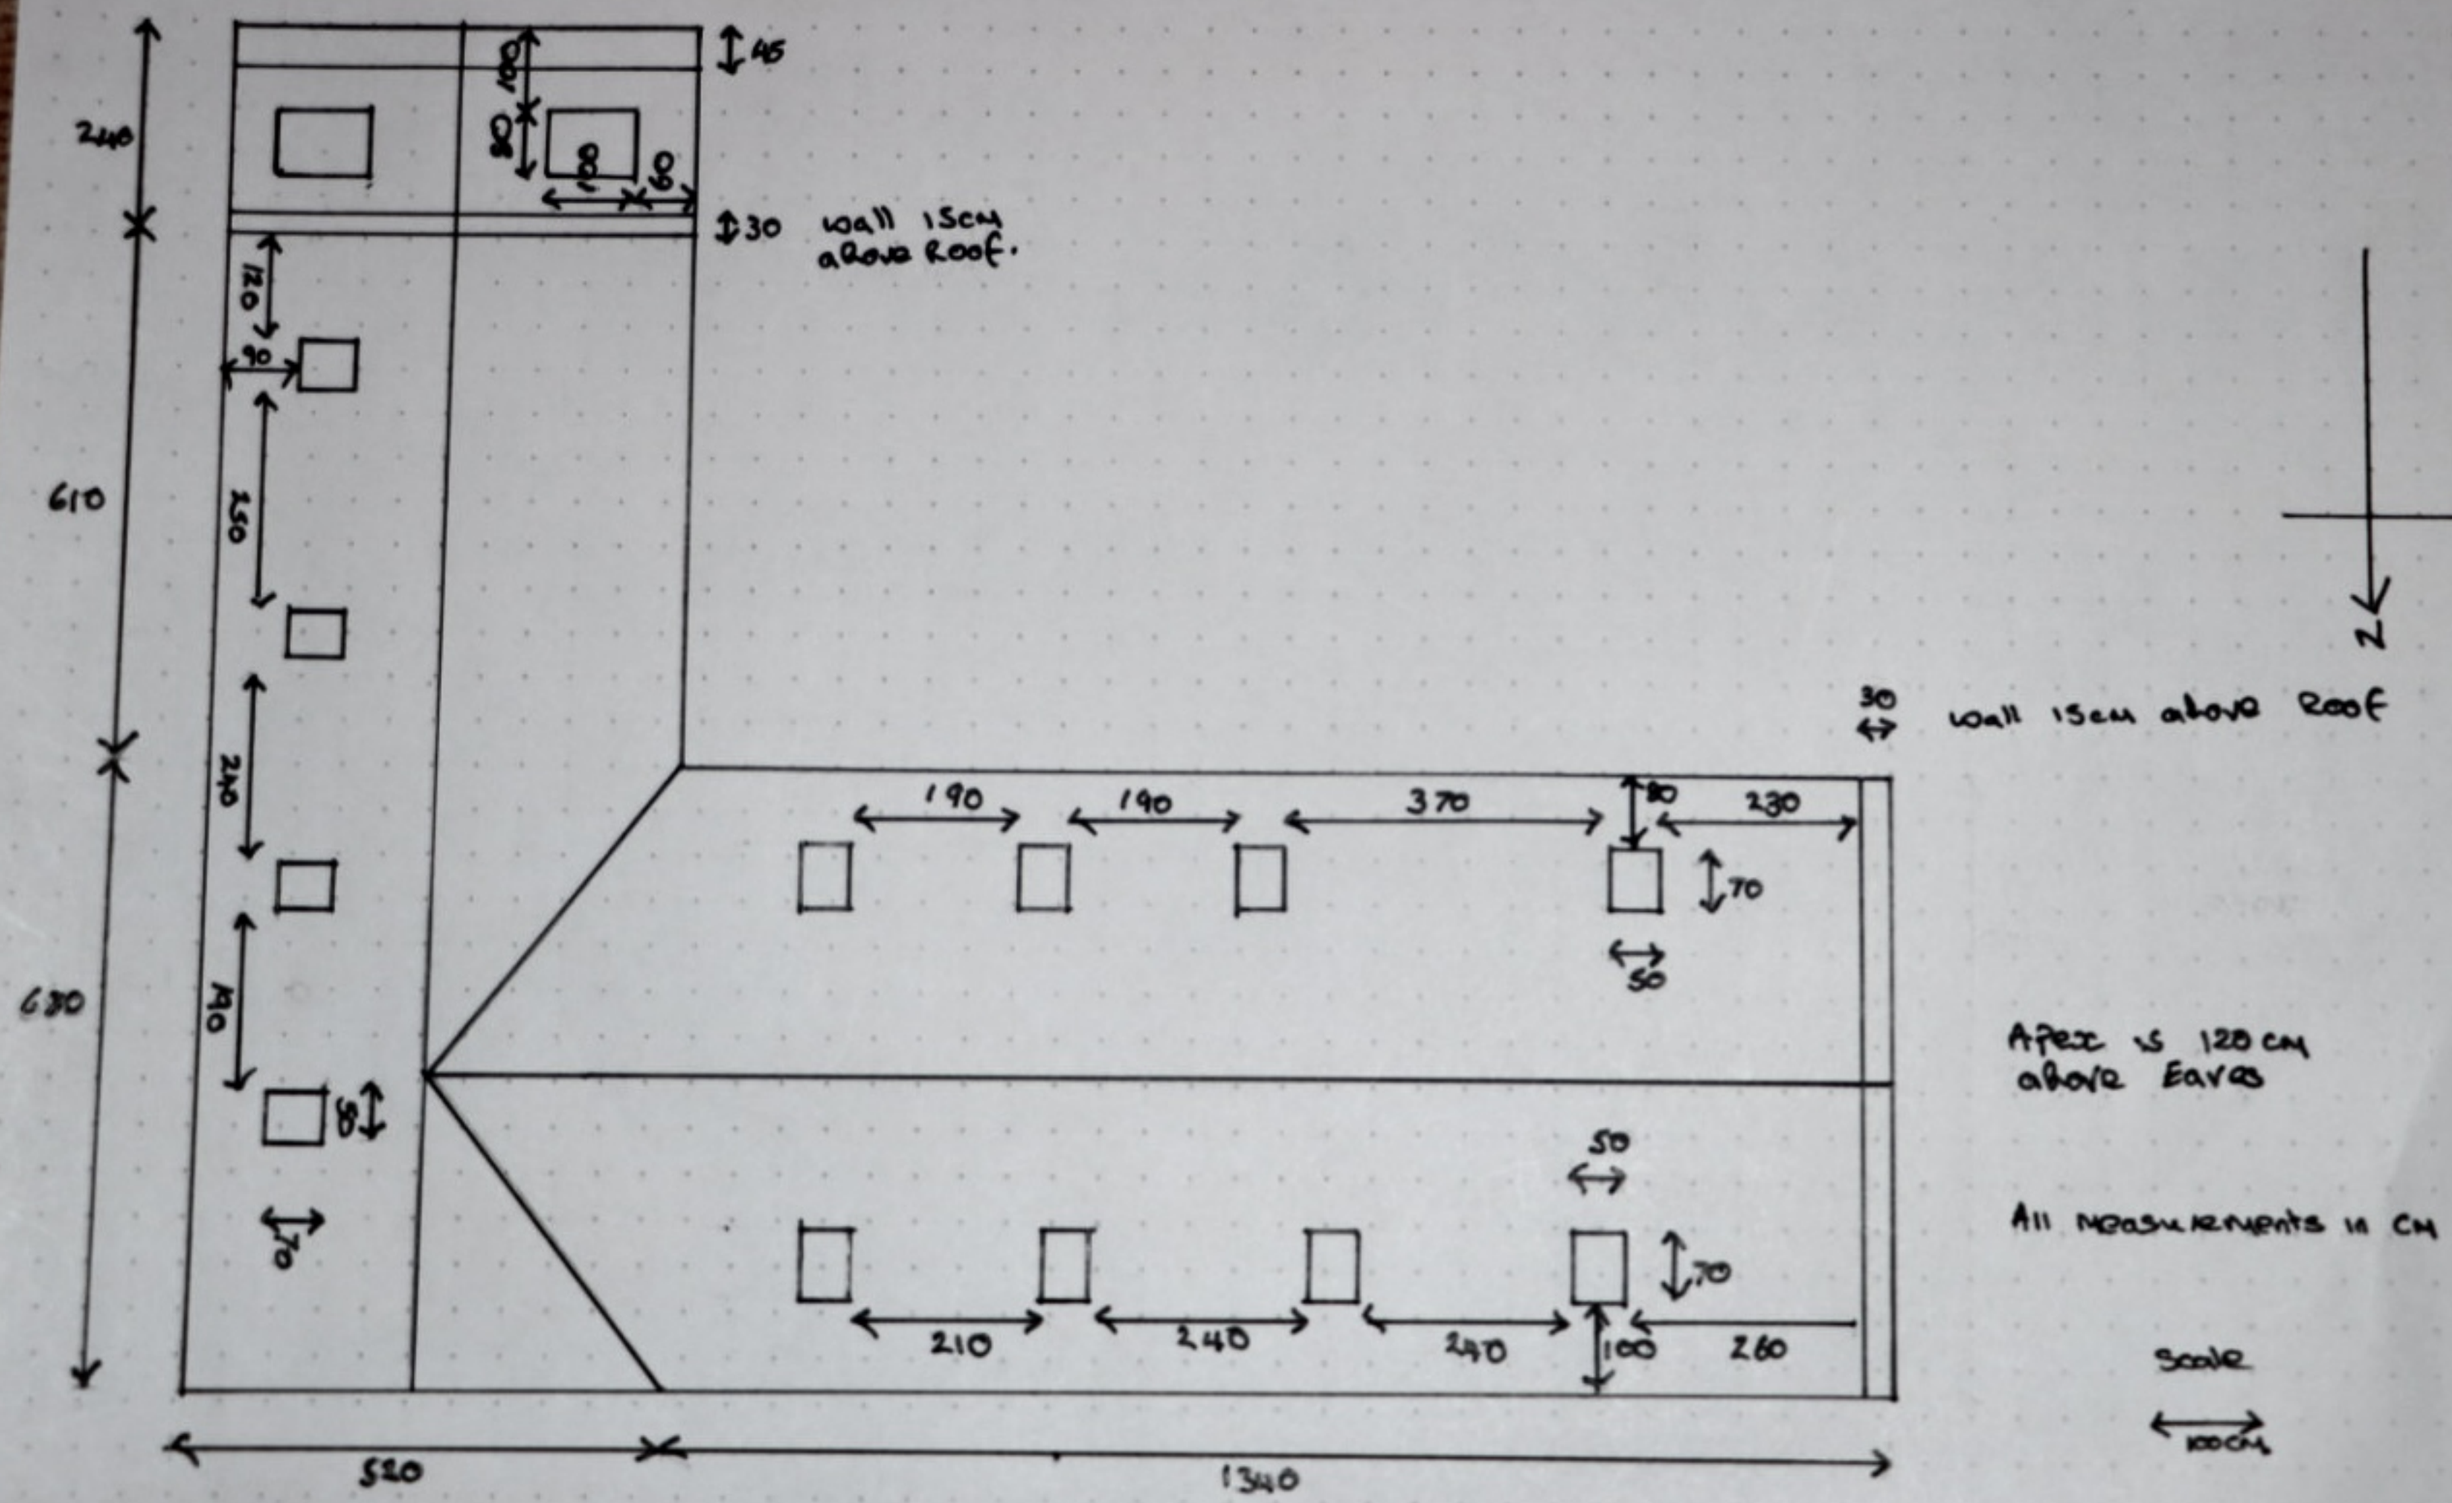Scale drawing of Roof of Hillhead of Glasslaw Steading AB43 6QA