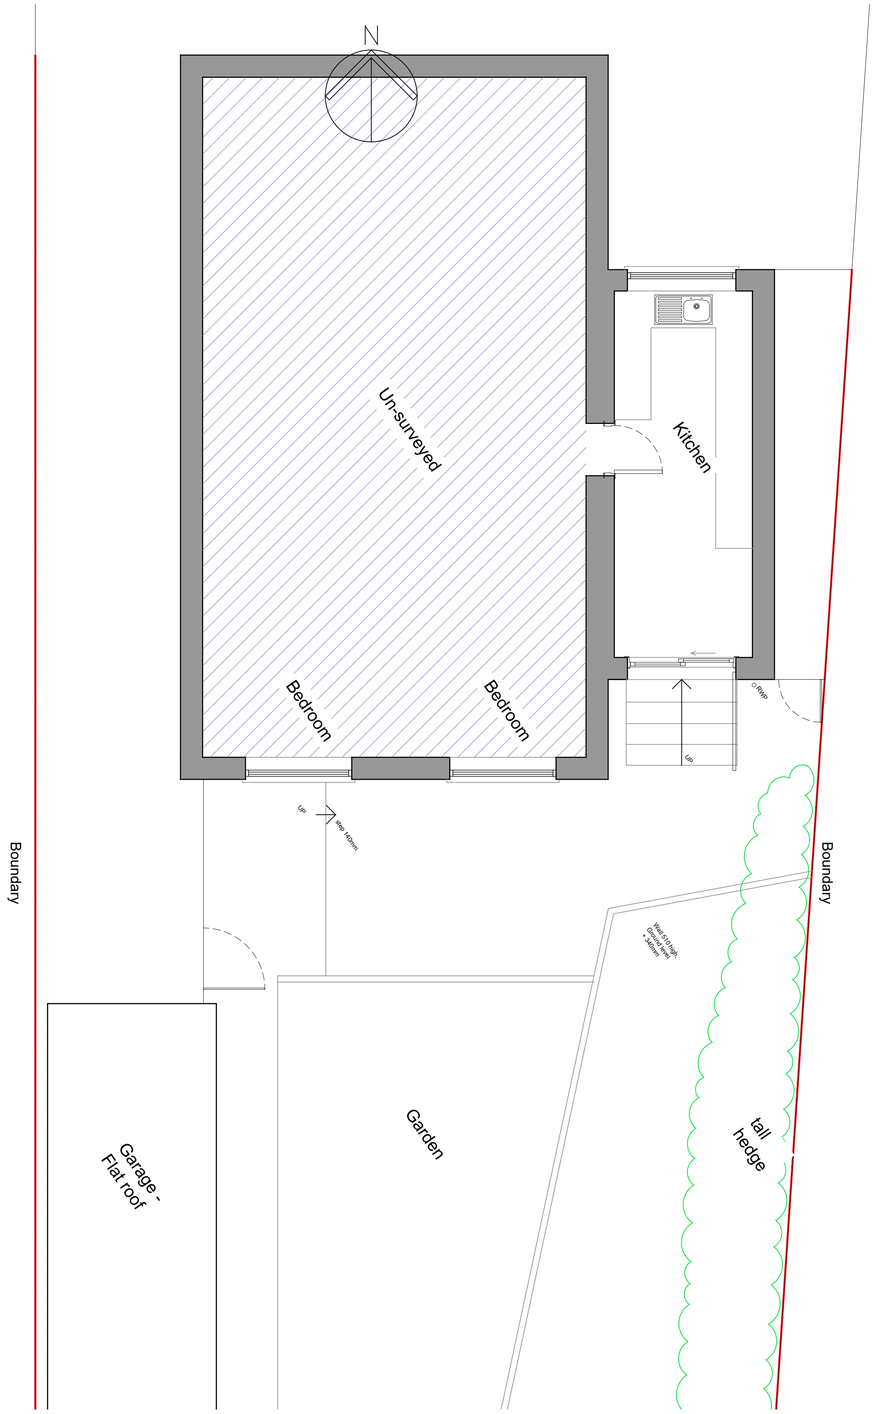

01 Existing Plan
1:50

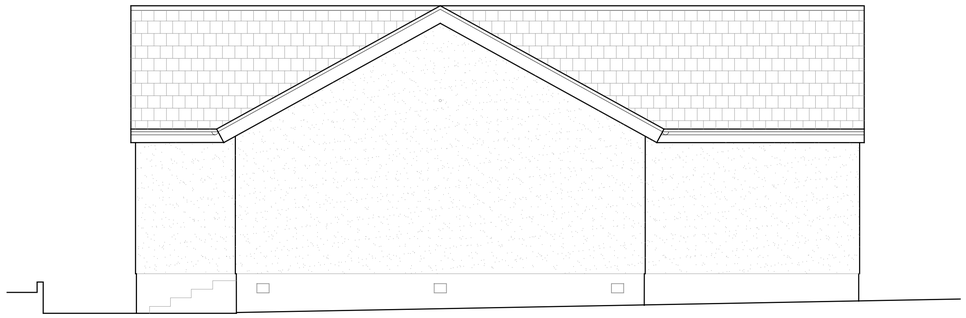

02 Side Elevation as Existing
1:50

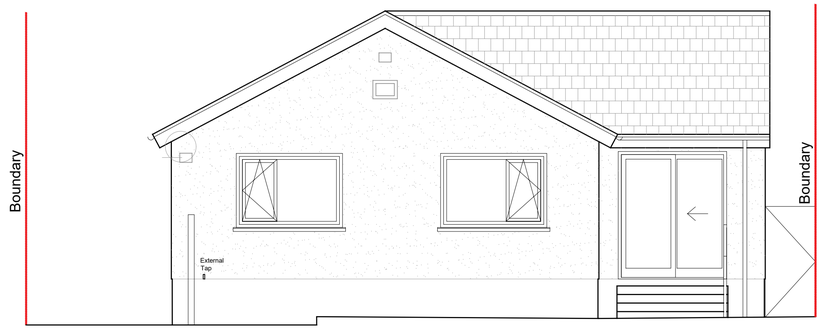

03 Rear Elevation as Existing
1:50

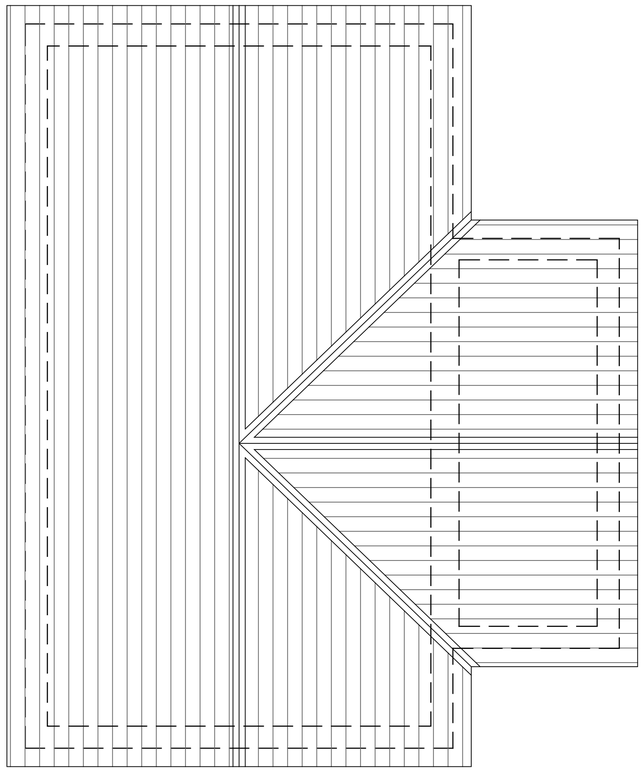

04 Existing Roof Plan
1:50

0.5 0 0.5 1 1.5 2 2.5
Meters @1:50

Revision	Description	Date

Status
PROPOSALS

Principal Copy / Copy of Principal Copy
Signed Wellwood Leslie Architects, Date.....
For Wellwood Leslie Architects

All works to be in accordance with the Building Regulations & Local Bye Laws.
All dimensions to be checked by Contractors on site prior to construction.
All new drainage to be laid to the satisfaction of the Drainage Inspector.
All electrical works to be in accordance with current IEE Regulations.
DO NOT SCALE

WellwoodLeslie ARCHITECTS
Regent House, 2nd Floor,
113 RWest Regent Street
Glasgow, G2 2RU
t: 0141 353 2040 e: admin@wellwoodleslie.com

Client
DX Home Improvements

Project
Proposed Extension
6 Carrick View
Ayr
KA6 6NR

Drawing Title
Plan and Elevations as Existing

Drawn	Checked date	App. date
RD		
Scale	Date	Original sheet size
1:50	26/05/2023	A1

Dwg No. Rev
2354-WLA-EXT-00-M2-A-001

© The contents of this drawing remain the intellectual property of WellwoodLeslie Architects.