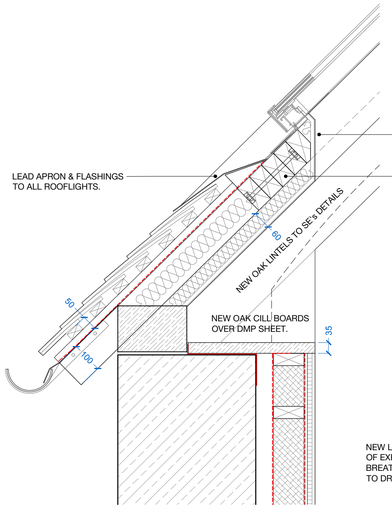

EAVES DETAIL
AT 1st FLOOR LANDING ROOFLIGHT

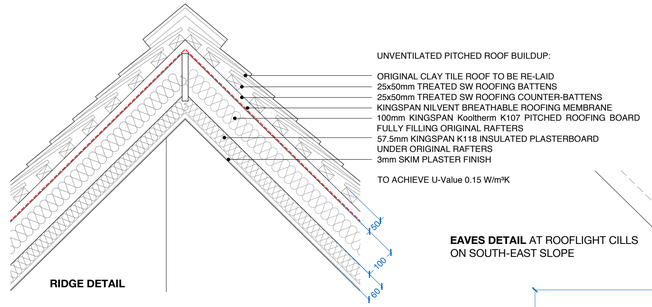

RIDGE DETAIL

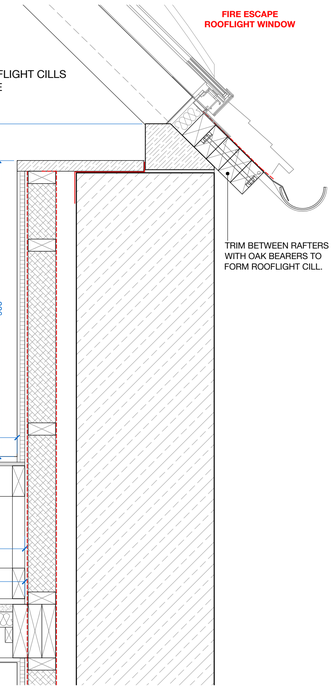

EAVES DETAIL AT ROOFLIGHT CILLS ON SOUTH-EAST SLOPE

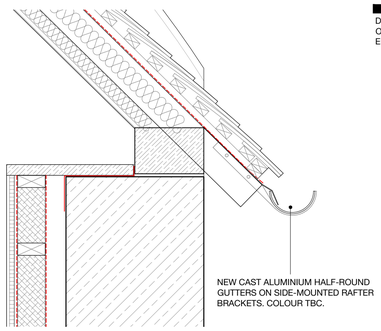

TYPICAL EAVES DETAIL

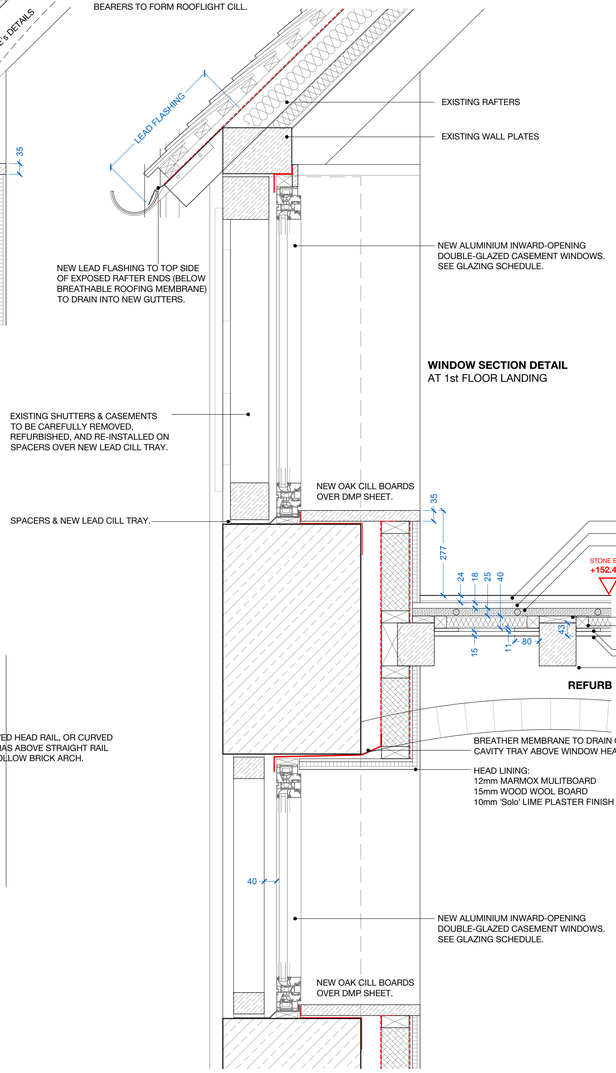

WINDOW SECTION DETAIL
AT 1st FLOOR LANDING

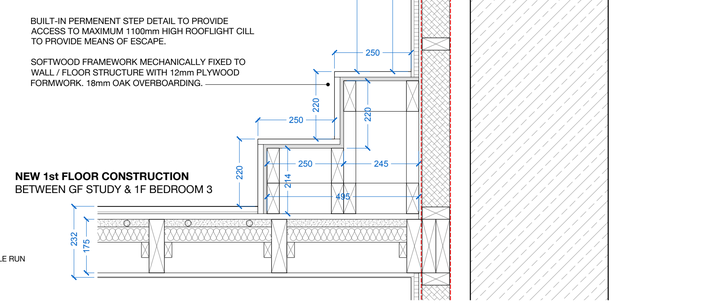

PERMENANT FIXED STEP DETAIL
AT ROOFLIGHT POSITIONS IN 1st FLOOR BEDROOMS

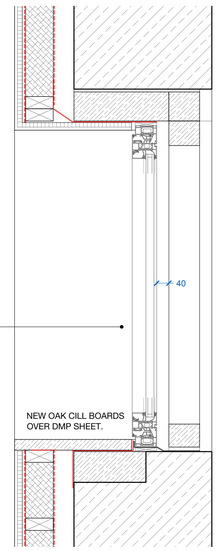

WINDOW SECTION DETAIL
AT WINDOW POSITIONS **WITHOUT** DECORATIVE BRICK REVEALS
(REVEALS TO BE LINED & LIME PLASTERED)

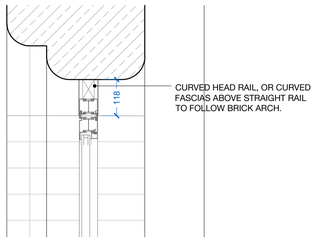

DOOR HEAD SECTION DETAIL

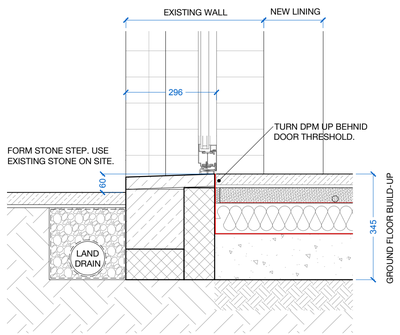

DOOR THRESHOLD DETAIL

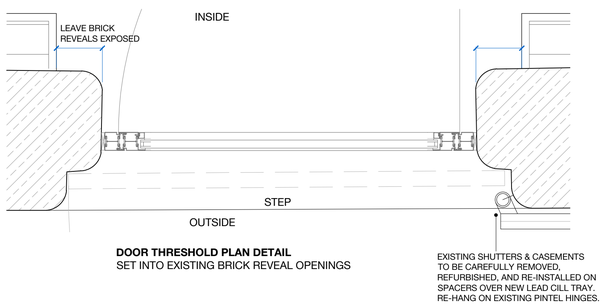

DOOR THRESHOLD PLAN DETAIL
SET INTO EXISTING BRICK REVEAL OPENINGS

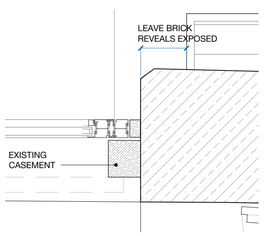

DOOR PLAN DETAIL AT LIVING ROOM DOORS
SET BEHIND EXISTING TIMBER CASEMENT

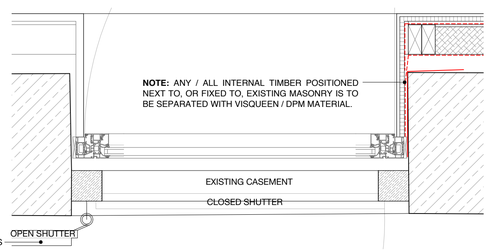

WINDOW PLAN DETAIL
AT WINDOW POSITIONS **WITHOUT** DECORATIVE BRICK REVEALS
(REVEALS TO BE LINED & LIME PLASTERED)

0M 0.25 0.5 1
SCALE 1:10 @ A1

GENERAL NOTES FOR CONTRACTORS

The contractor is responsible for checking all dimensions, tolerances and references. Any discrepancy is to be notified to the Architects before proceeding with the work.

Where an item is covered by drawings to different scales, the larger scale drawing is to take precedence.

Do *not* scale drawings, figured dimensions are to be worked to in all cases.

This drawing is copyright ©2023 GAGARIN Studio.

REVISIONS

RIBA STAGE 4 TECHNICAL DESIGN

DRAWING TO BE READ IN CONJUNCTION WITH ALL OTHER ARCHITECT'S DRAWINGS AND STRUCTURAL ENGINEER'S DRAWINGS & CALCULATIONS

JANUARY 2024 UPDATE

THE FOLLOWING DRAWINGS HAVE BEEN UPDATED TO INCORPORATE CLIENT REQUESTED CHANGES TO THE LAYOUT & DESIGN, PRINCIPALLY TO RAISE PROPOSED Gnd & 1st FLOOR LEVELS IN THE DUTCH BARN AND STEEL BARN :

GAG257-**4200E** - Gnd FLOOR PLAN AS PROPOSED
GAG257-**4201F** - 1st FLOOR PLAN AS PROPOSED
GAG257-**4300E** - NE & SE ELEVATIONS AS PROPOSED
GAG257-**4400C** - SECTION AA AS PROPOSED
GAG257-**4401C** - SECTION BB AS PROPOSED

ALL OTHER DRAWINGS ARE THEREFORE POTENTIALLY OUT-OF-DATE, AND ARE TO BE READ AND INTERPRETED ALONGSIDE THE ABOVE.

SCALE 1:10@A1

GAGARIN
UNIT 5 CAUSEY HALL - DISPENSARY WALK - HALIFAX - WEST YORKS - HX1 1QR
TEL - 01422 300042 EMAIL - info@gagarinstudio.co.uk

GAG257 - 4500

DWG TITLE - **STONE BARN DETAILS 1** REV -

SCALE - 1:10 @ A1 PAPER - A1 DRAWN - JF CHECKED - SG

Barn Conversion to Residential Use at Redstart Barn, Brookhampton, Shropshire

Redstart Barn, Brookhampton, Much Wenlock, Shropshire, TF13 6LN