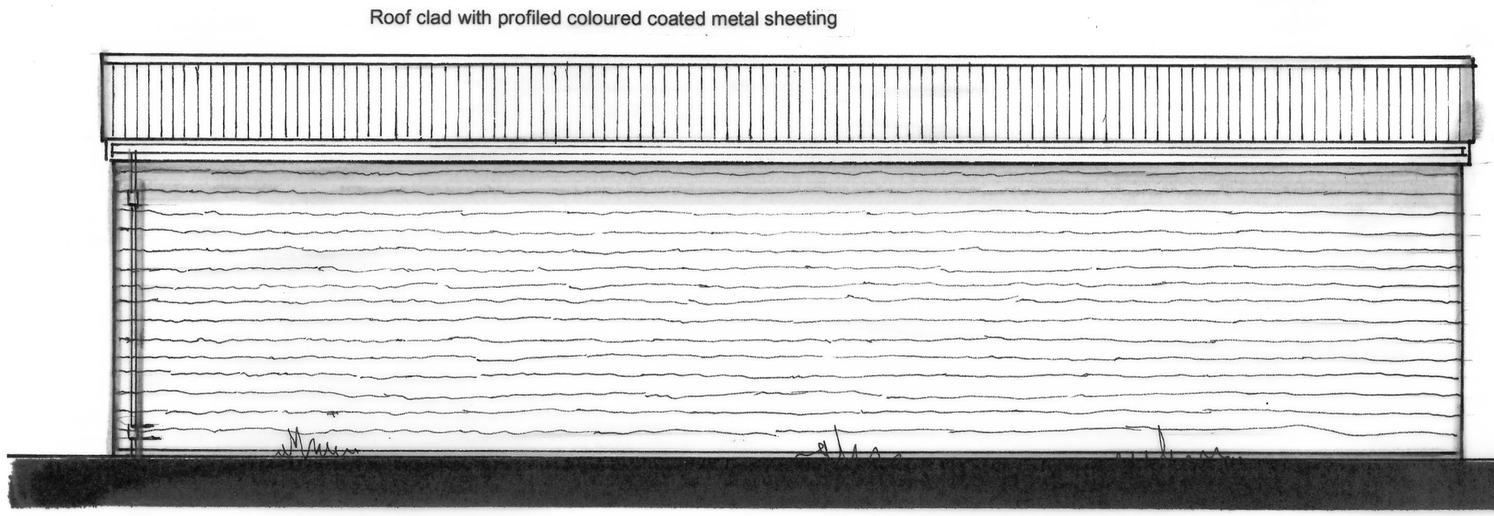

Proposed East Elevation

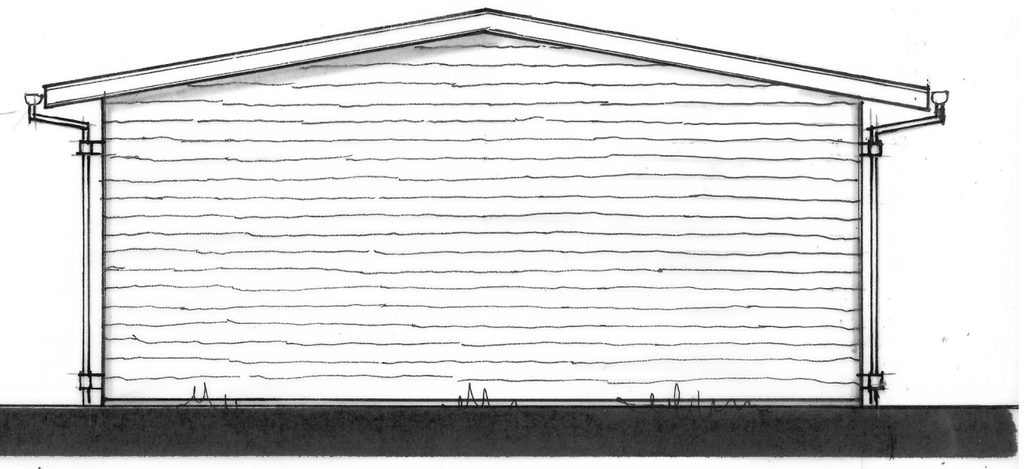

Proposed South Elevation

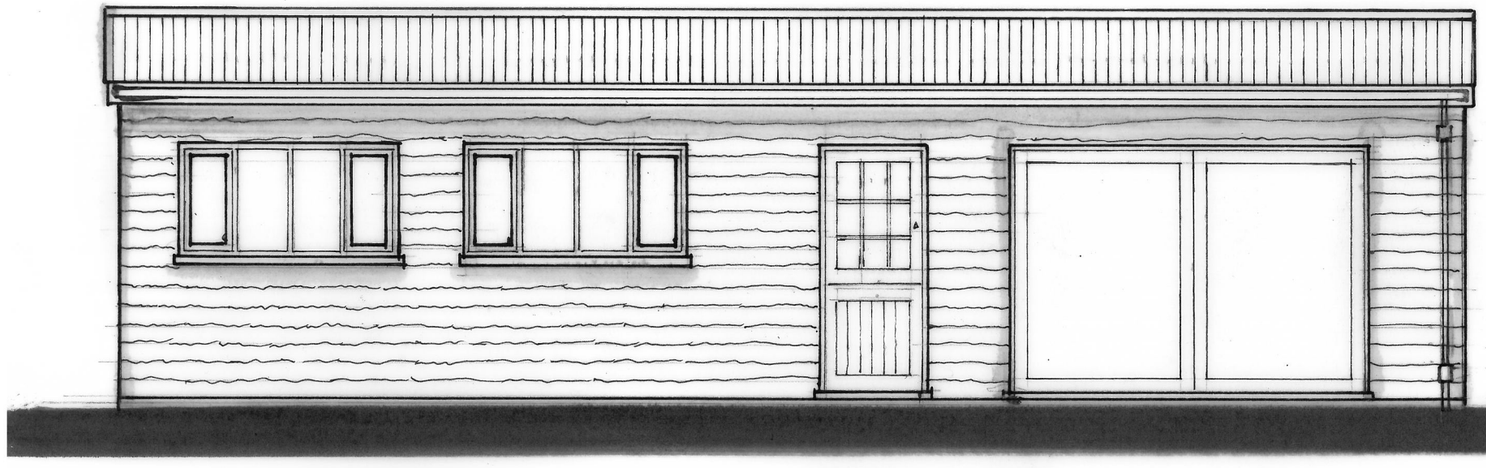

Proposed West Elevation

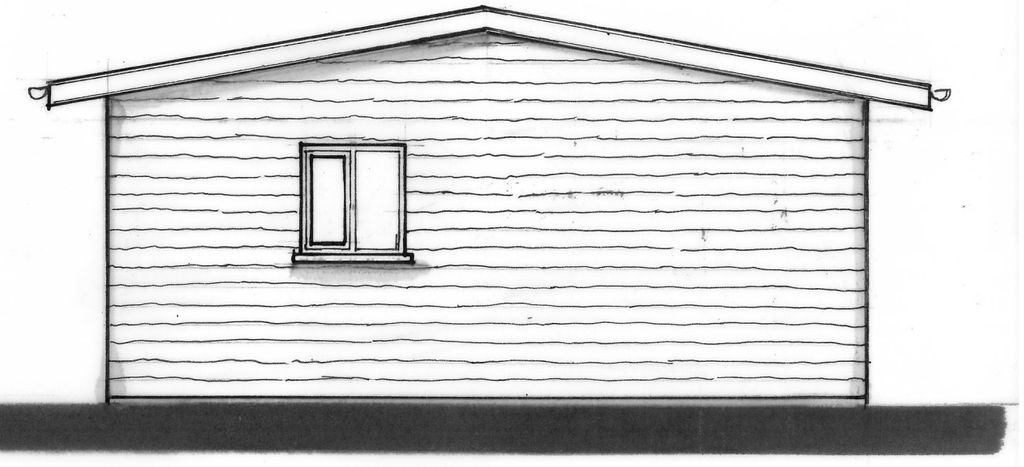

Proposed North Elevation

SCALE BAR: 1:50 @A3

No.	Revision	Date	by

Site	MILLBROOK, HORN LANE, HENFIELD BN5 9SA		
Drawing	PROPOSED ANNEXE		
Scale	1/50 @A3	Drawn By	
Date	July 2023	Drawing Number	1449-2

J H A Designs
18 Maryland Road Hawkenbury Tunbridge Wells Kent TN2 5HE
Telephone 01892 523890
Email jand90@aol.com