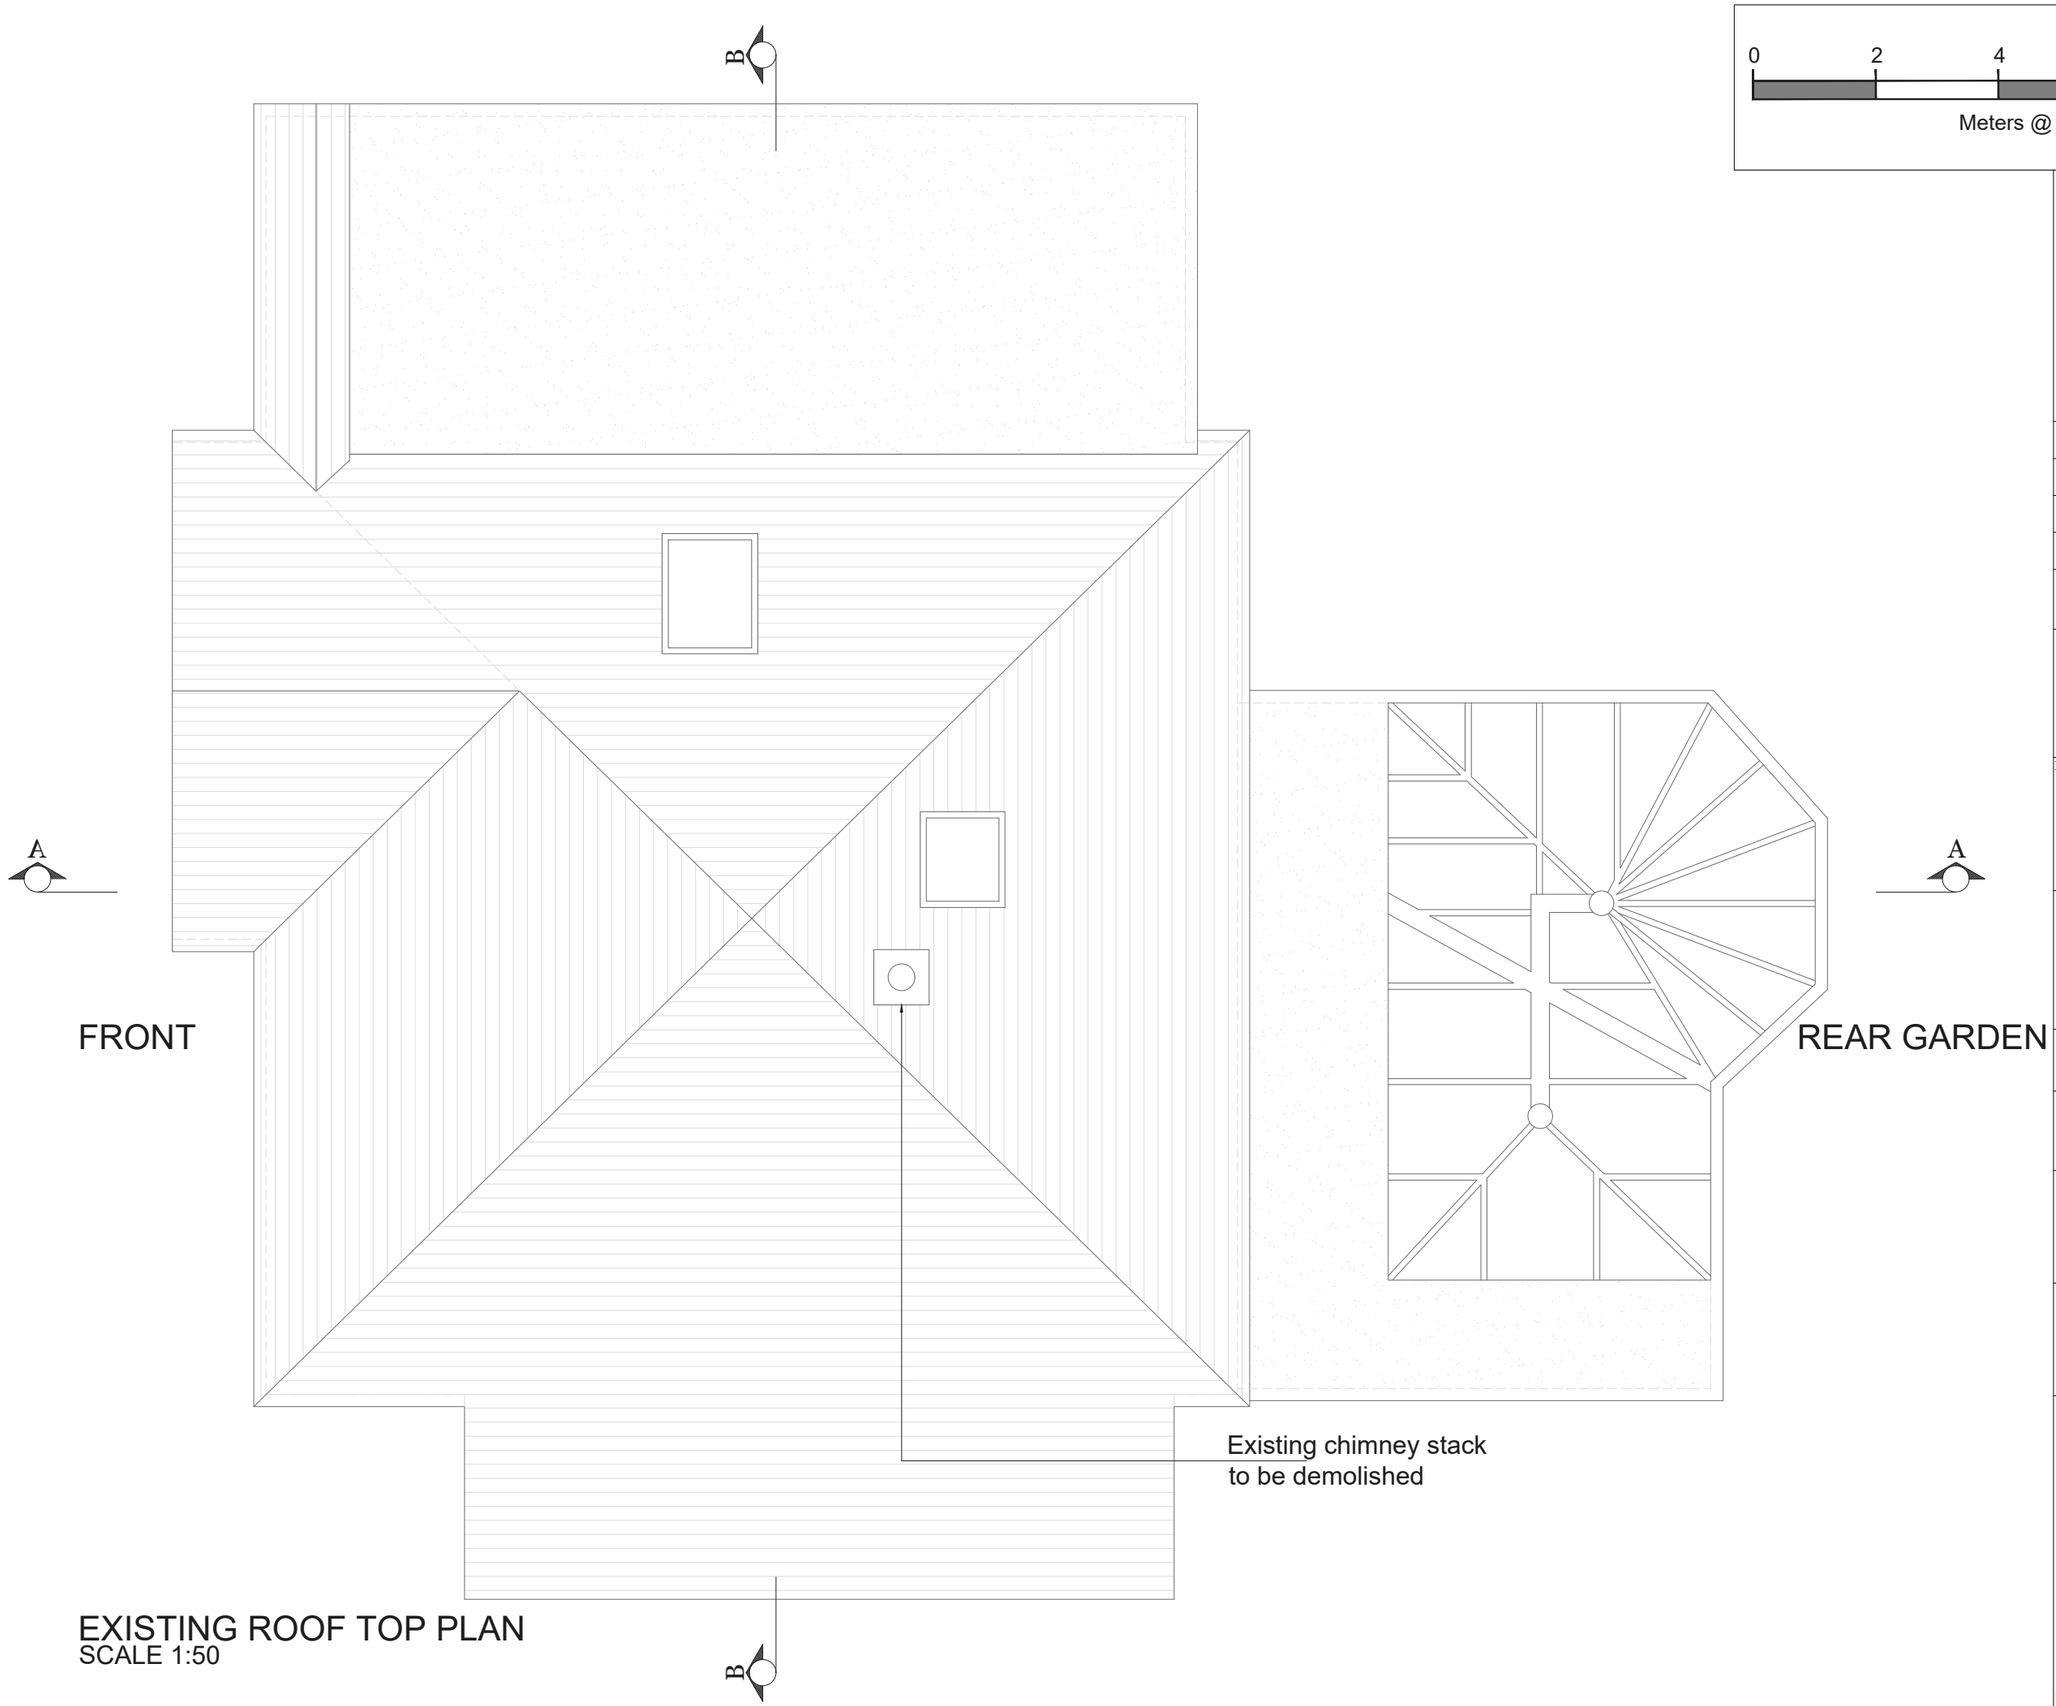

EXISTING ROOF TOP PLAN
SCALE 1:50

0 2 4 6 8 10
Meters @ 1:100 @ A3

NOTES

REV	DATE	NOTES

CLIENT

MRS. ZOE PEDERSON

PROJECT

12 WINDSOR ROAD, LINDFORD, BORDON, GU35 0RY

DRAWING TITLE

EXISTING ROOF TOP PLAN

SCALE 1:50@A3

DATE 30-01-24

DRAWN AY-K

DRAWING NO. PP-03

REV.

N

LOFTPLAN DESIGNS LIMITED
1 Saturn House, Calleva Park
Aldermaston, Reading RG7 8HA
Telephone: (01256) 881041
Email: customerservices@loftplan.co.uk
www.loftplan.co.uk