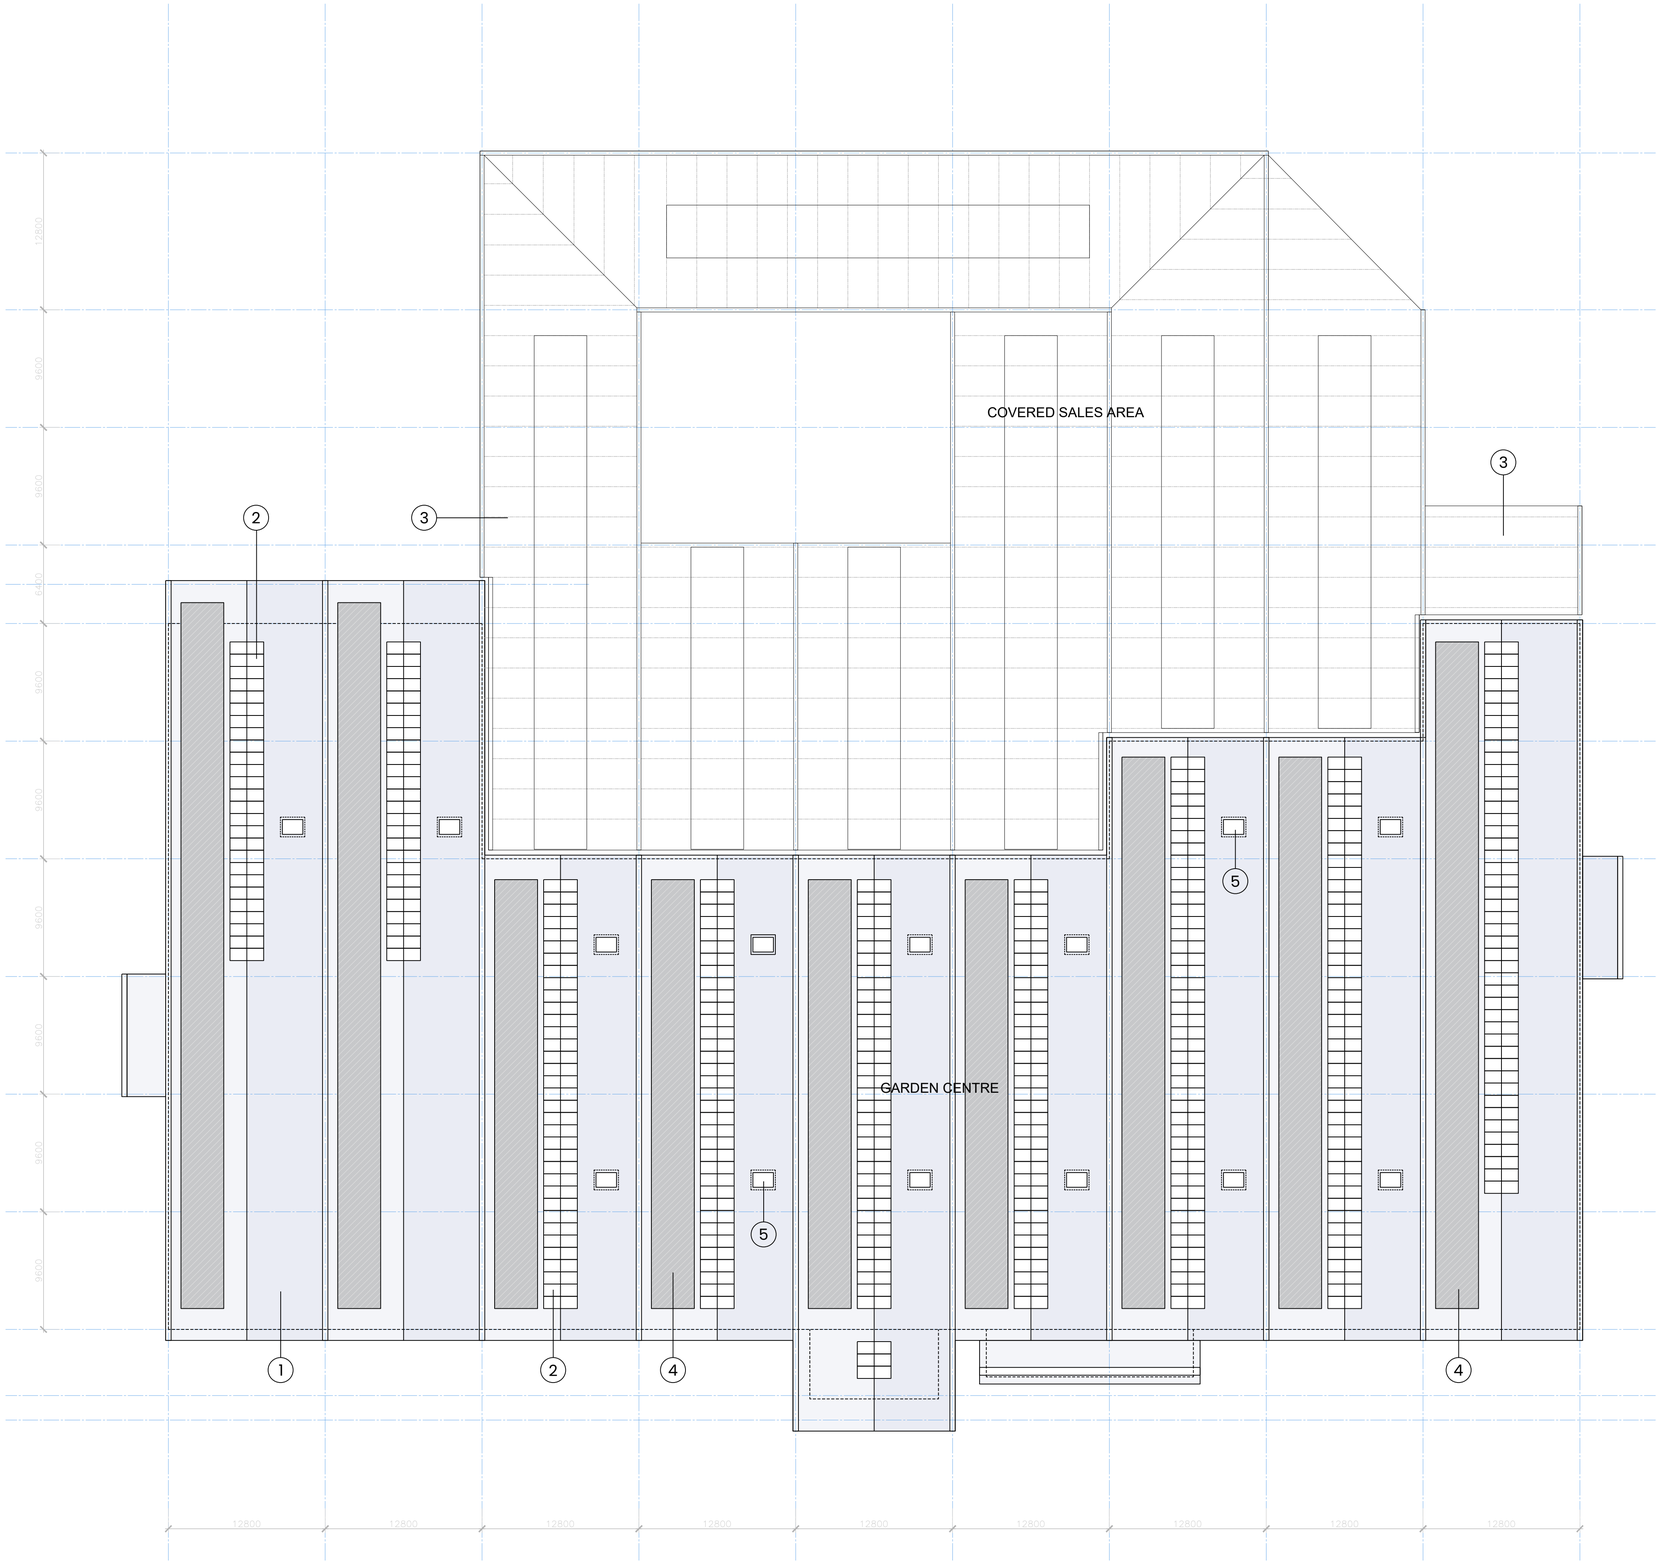

PROPOSED ROOF PLAN KEY

1. Composite Colourcoated Roof Cladding colour to be White
2. Polycarbonate roof lights
3. Polytunnels
5. Zone for PV Panels
6. AOV Smoke Vents

0 5 10 25m

This line should measure 70mm when printed correctly

This drawing is the copyright of Roberts Limbrick Ltd and should not be reproduced in whole or in part or used in any manner whatsoever without their written permission.

Responsibility is not accepted for errors made by others in scaling from this drawing. Use only figured dimensions and report any discrepancies or omissions to the Architect immediately.

Rev	Date	By	Chk	Description

Roberts Limbrick
03333 405 500
mail@robertslimbrick.com
robertslimbrick.com
Registered Office: England No. 06658029

Project Name
Birdworld & Haskins Forest Lodge
Farnham Road, Holt Pound,
Farnham GU10 4LD

Client Name
Birdworld & Haskins Garden Centre
-
-

Drawing Title
Garden Centre
Proposed Roof Plan
-

Scale: 1/250 • A1
Project No.: 9868

Status: A3
Purpose Of Issue: Issued for Planning

Project	Org	Vol	Level	Form	Role
9868	RL	XX	RF	DR	A

Number: 2110
Revision: P03