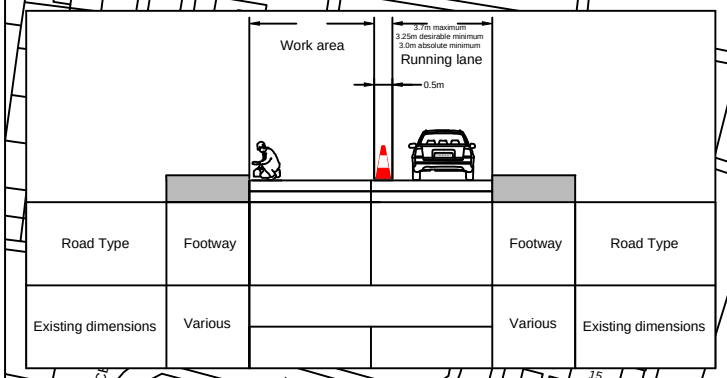

NOTE

TM to be switched as required.

NOTE

Refer to drawing PTM.CAD.1882.005 for diversion detail.

NOTES

1 All traffic signs shall comply with Chapter 8 of the Traffic Signs Manual
2 The minimum lateral clearance between any area in which work is being carried out and that part of the carriageway available to traffic shall be 0.5m for roads with a speed limit of 40 mph or less and 1.2m for motorways and roads with a speed limit of 50 mph or more.
3 Works Access/Egress to be positioned to suit ongoing works.
4 Coning shall be installed at 45° to the edge of carriageway, as generally indicated.

This Drawing is the property of Premier Traffic Management Ltd.
It MUST NOT be copied in part or sent to a third party
Without written permission.

REV No	REV DETAILS	DATE	DRAWN BY:	CHECKED BY:	APPROVED BY:	DATE
			C PYE	TM		19 July 2023

Key:
- Works Area
- Traffic Cones
- Quick Fit Sign
- Sign
- Traffic light head
- Pedestrian route
- Pedestrian barrier

Key:
- Pedestrian crossing

DESIGNER CHECK LIST	Yes	No
Is an airlock system required ?	☐	☒
Have we been informed of any overhead obstructions ie GS6 requirements	☐	☒
Have we been informed of any significant risk of people and plant interface	☐	☒

OVERHEAD STRUCTURES	The overhead hazard may not be visible, particularly at night. Mark the extent of the hazard with blue cones and a white sleeve.
WORK ACCESS	Signs face oncoming traffic, workers cannot see them and will be un-aware of the works location. Place green cones with white sleeves, oneither side of the works access point, inside the works, not as part of the site boundary cone line
OVERHEAD CABLES	The overhead hazard may not be visible, particularly at night. Mark the extent of the risk zone with blue cones with yellow sleeves carrying an electrical hazard symbol and message
RESTRICTION ON STOPPING WITHIN WORKS	Vehicles stopping in any part of a deceleration zone just inside the works access or on a haul route increase the risk of work vehicle collisions. Place yellow cones with white sleeves inside the works throughout the no stopping zone as a reminder for drivers.

STATUS: ☒ FOR COMMENT ☐ FOR ISSUE ☐ CONSTRUCTED SCALE N.T.S

DRAWING No.
PTM.CAD.1882.006

Premier
TRAFFIC MANAGEMENT LTD
Unit 5 Eagle Industrial Estate,
Torre Road, Leeds, LS9 7QL.
Tel: 01302701013

CLIENT

PROJECT TITLE

Central Ave
Phase 1b

Address:
Central Ave
Newton Aycliffe
DL5 6JA