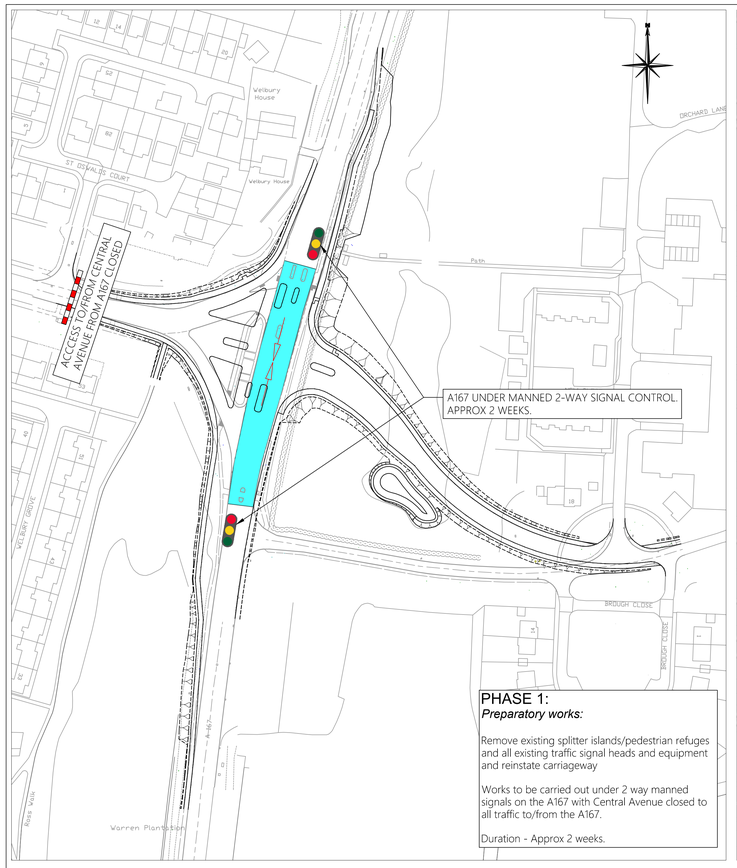

PHASE 1:
Preparatory works:

Remove existing splitter islands/pedestrian refuges and all existing traffic signal heads and equipment and reinstate carriageway

Works to be carried out under 2 way manned signals on the A167 with Central Avenue closed to all traffic to/from the A167.

Duration - Approx 2 weeks.

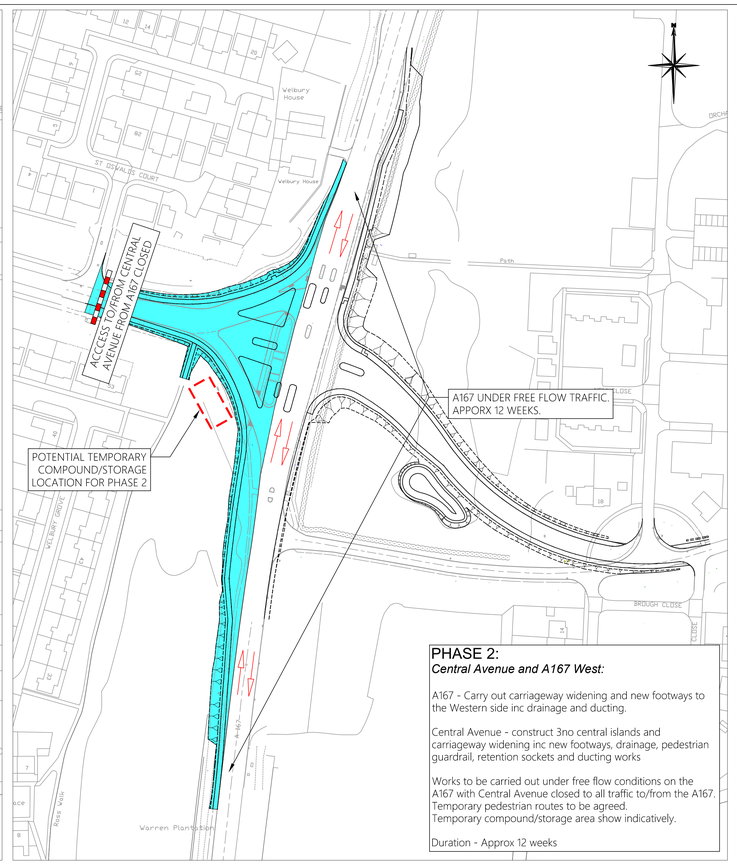

PHASE 2:
Central Avenue and A167 West:

A167 - Carry out carriageway widening and new footways to the Western side inc drainage and ducting.

Central Avenue - construct 3no central islands and carriageway widening inc new footways, drainage, pedestrian guardrail, retention sockets and ducting works

Works to be carried out under free flow conditions on the A167 with Central Avenue closed to all traffic to/from the A167.
Temporary pedestrian routes to be agreed.
Temporary compound/storage area show indicatively.

Duration - Approx 12 weeks

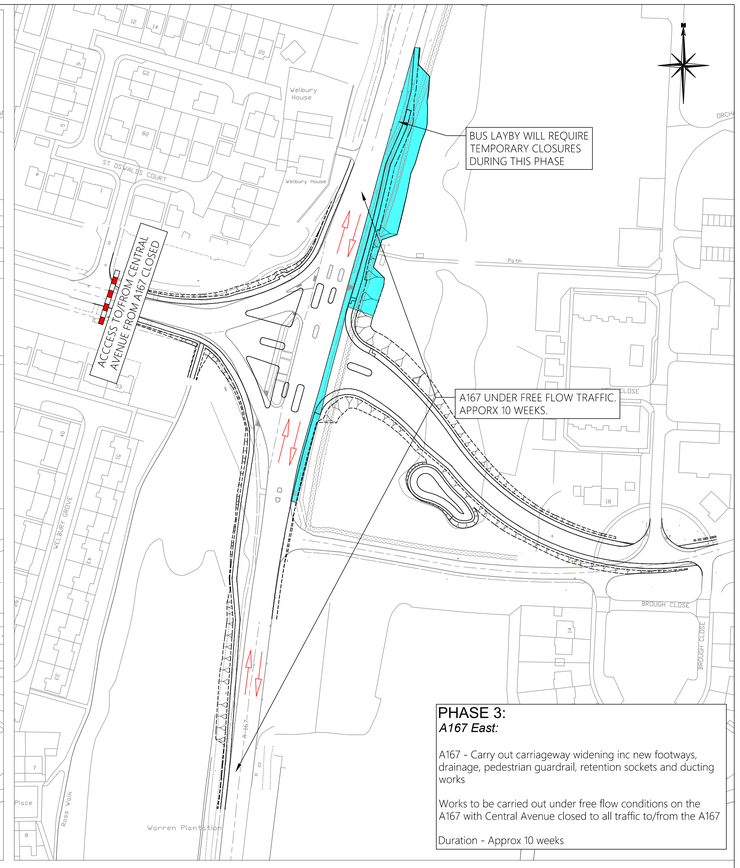

PHASE 3:
A167 East:

A167 - Carry out carriageway widening inc new footways, drainage, pedestrian guardrail, retention sockets and ducting works

Works to be carried out under free flow conditions on the A167 with Central Avenue closed to all traffic to/from the A167

Duration - Approx 10 weeks

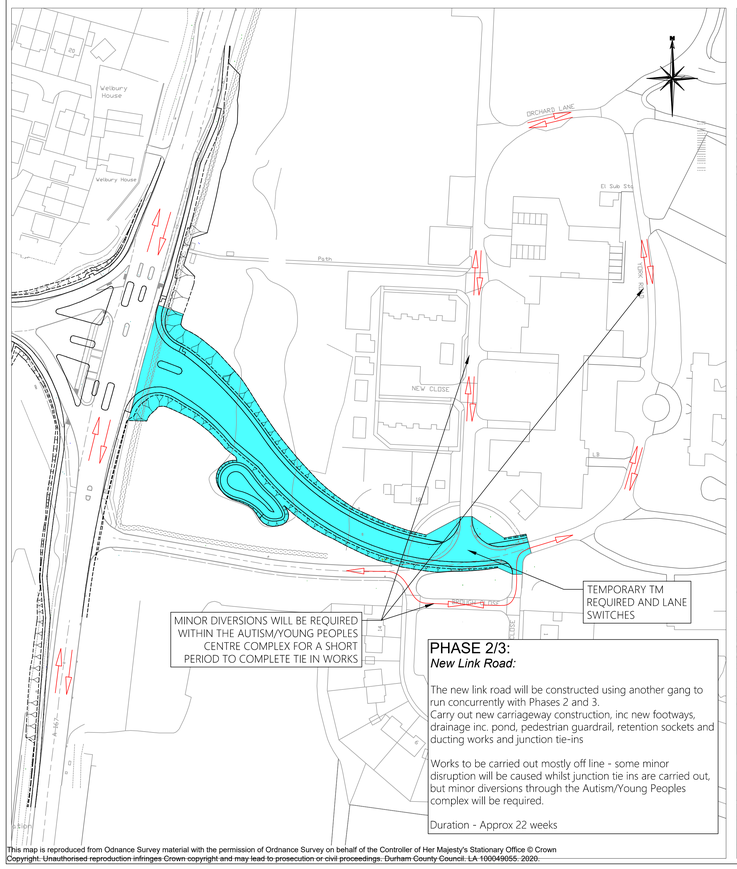

PHASE 2/3:
New Link Road:

The new link road will be constructed using another gang to run concurrently with Phases 2 and 3.
Carry out new carriageway construction, inc new footways, drainage inc. pond, pedestrian guardrail, retention sockets and ducting works and junction tie-ins

Works to be carried out mostly off line - some minor disruption will be caused whilst junction tie ins are carried out, but minor diversions through the Autism/Young Peoples complex will be required.

Duration - Approx 22 weeks

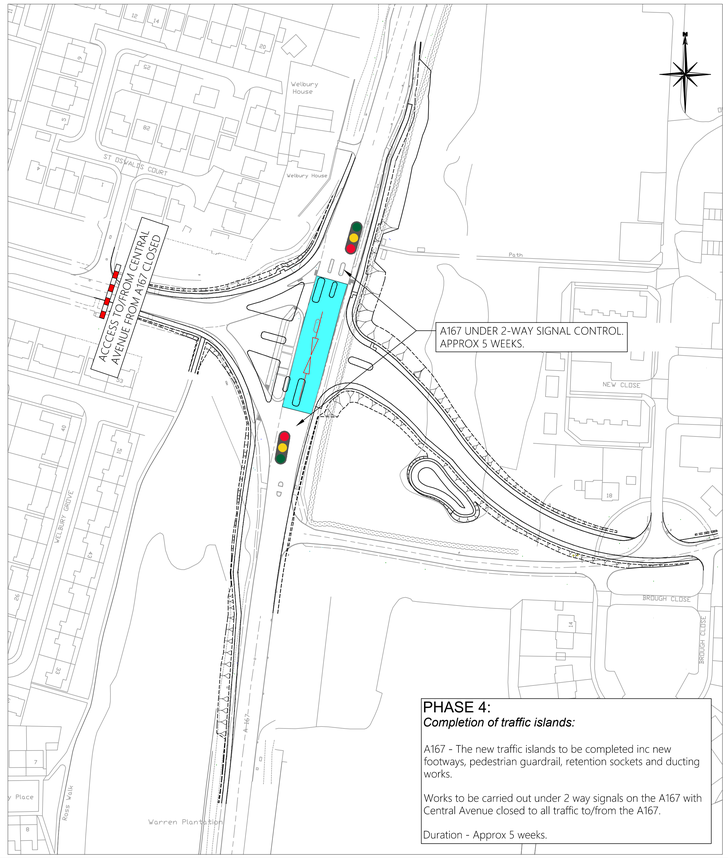

PHASE 4:
Completion of traffic islands:

A167 - The new traffic islands to be completed inc new footways, pedestrian guardrail, retention sockets and ducting works.

Works to be carried out under 2 way signals on the A167 with Central Avenue closed to all traffic to/from the A167.

Duration - Approx 5 weeks.

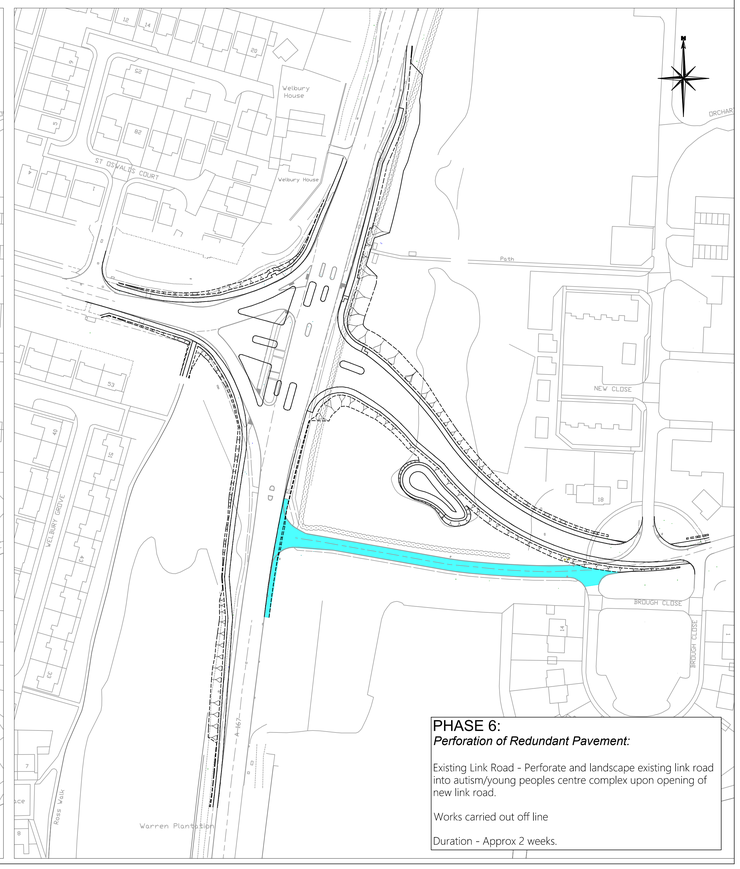

PHASE 6:
Perforation of Redundant Pavement:

Existing Link Road - Perforate and landscape existing link road into autism/young peoples centre complex upon opening of new link road.

Works carried out off line

Duration - Approx 2 weeks.

Notes

All phasing is shown using all information available as May 2020. Small localised traffic management and phases will be required for Resurfacing, Loop Cutting and Road Markings which are not shown on the current plan but will be confirmed at a later date.

Rev/ Amdt	Date	Initial	Chk'd	Details
P01	04.06.20	SN	GDS	ISSUED FOR INFORMATION

INFORMATION

Durham County Council
CORPORATE DIRECTOR
REGENERATION & LOCAL SERVICES
COUNTY HALL
DURHAM
DH1 5 UQ
Tel: 03000 261000 www.Durham.gov.uk

Project
A167 CENTRAL AVENUE
NEWTON AYCLIFFE

Drawing
CONSTRUCTION PHASING PLAN

Drawn : SN		Date: 27.05.20
Designed : SN		Date: 27.05.20
Checked : GDS		Date: 27.05.20
Approved : GDS		Date: 27.05.20

Drawing No.
1383228 - DCC - HE - 04 - 04
Location
Newton Aycliffe

Revision
P01

Drawing Scale: NTS
Original Sheet Size A0

DO NOT SCALE FROM DRAWING

This map is reproduced from Ordnance Survey material with the permission of Ordnance Survey on behalf of the Controller of Her Majesty's Stationary Office © Crown Copyright. Unauthorised reproduction infringes Crown copyright and may lead to prosecution or civil proceedings. Durham County Council. LA 100049055. 2020.

Drawing file path & name K:\DTL Coded Projects\1383228 Central Avenue\A_167 Central Avenue\5. DATA\1. DRV\1383228_DCC_HE_04_04 Construction Phasing.dwg
Plotted by & date Stewart Naylor 05/06/2020